
ROCK ROAD WALMART ADDITION
(Drainage)

F 294
D-15
D-48

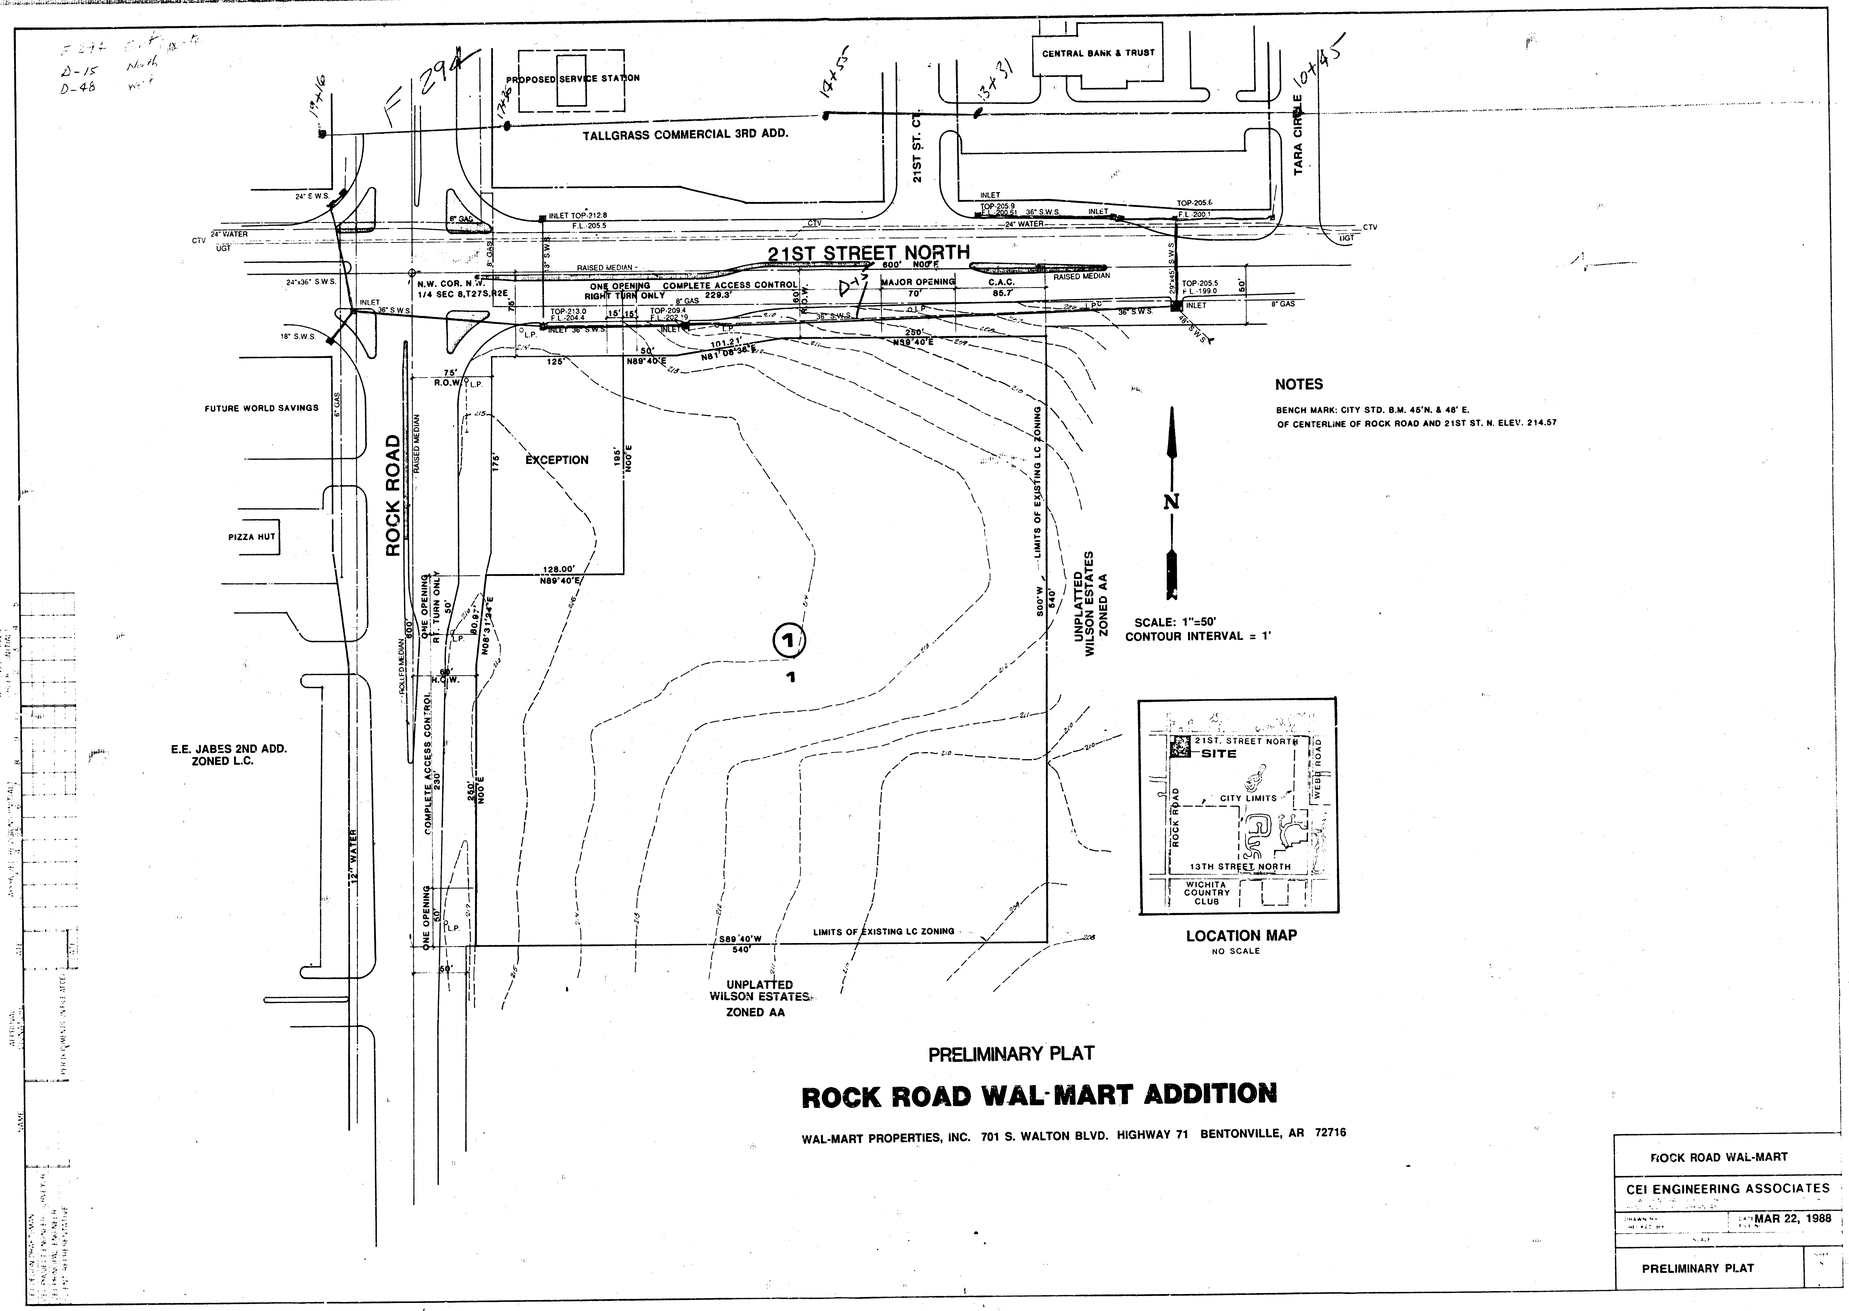

NOTES

BENCH MARK: CITY STD. B.M. 45'N. & 48' E. OF CENTERLINE OF ROCK ROAD AND 21ST ST. N. ELEV. 214.57

LOCATION MAP
NO SCALE

PRELIMINARY PLAT

ROCK ROAD WAL-MART ADDITION

WAL-MART PROPERTIES, INC. 701 S. WALTON BLVD. HIGHWAY 71 BENTONVILLE, AR 72716

ROCK ROAD WAL-MART	
CEI ENGINEERING ASSOCIATES	
	MAR 22, 1988
PRELIMINARY PLAT	