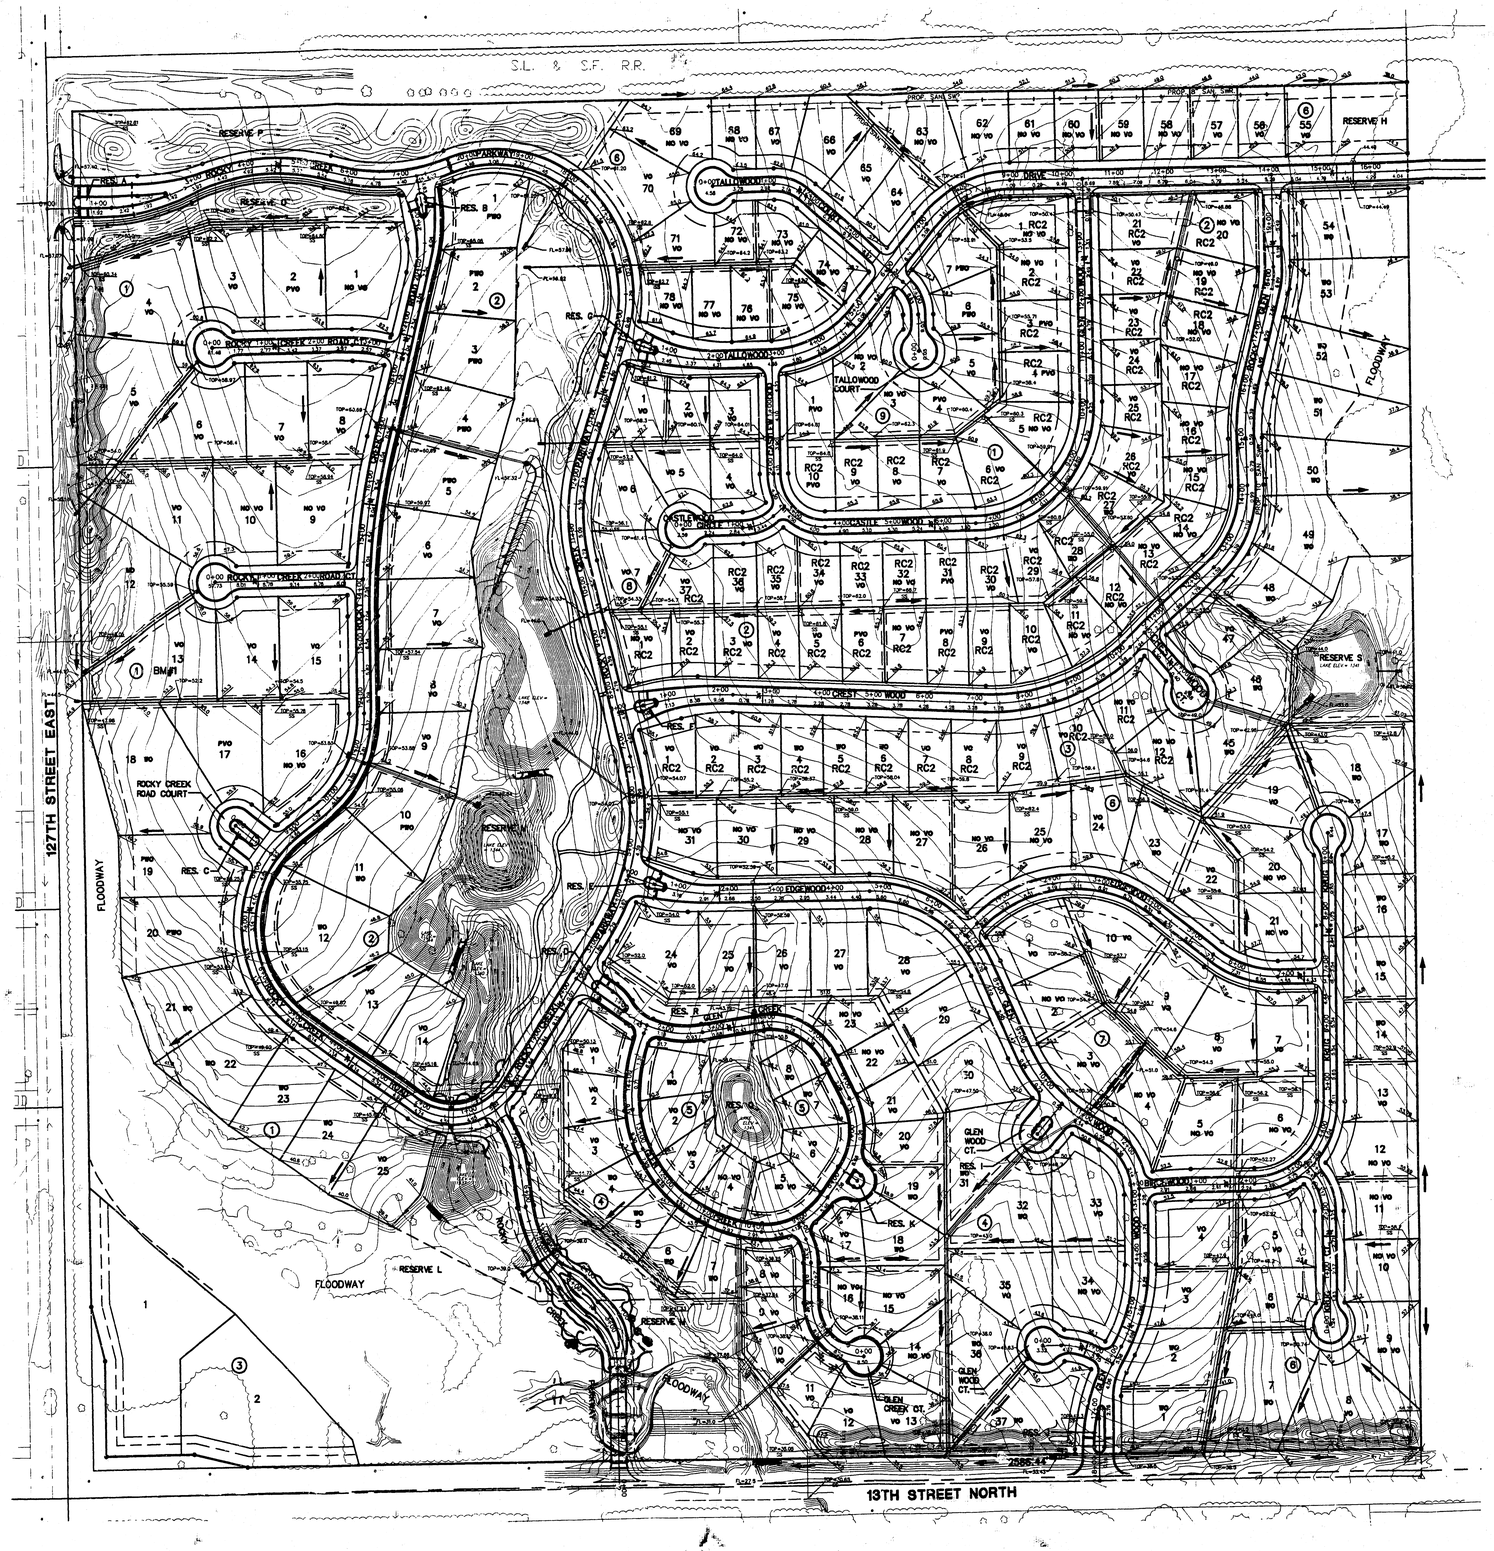

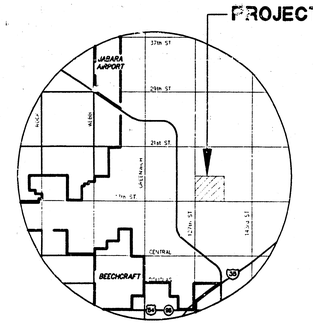

VICINITY MAP

N

SCALE: 1" = 100'

100 0 100 200

LEGEND

V.O .	*VIEW OUT*
W.O .	*WALK OUT*
P.V.O.	*PARTIAL VIEW OUT*
P.W.O.	*PARTIAL WALK OUT*
NO V.O.	*NO VIEW OUT*

APPROVED
DRAINAGE PLAN

ROCKY CREEK ADDITION

ROCKY CREEK ADDITION	PROJECT NAME
GRADING PLAN	DESIGN TITLE
JTC	DESIGN
DAC	DRAWN BY:
JTC	CHECKED BY:
FEB. 1998	DATE
GRADING	JOB NO.
1 / 1	SHEET/G*

MID-KANSAS ENGINEERING
CONSULTANTS, INC.
411 N. WEBB ROAD

I:\ROCKY\GRADING\GRADING.DWG Tue Apr 21 09:00:12 1998

PROJECT SITE

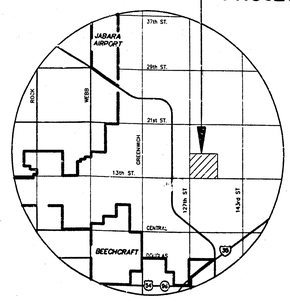

VICINITY MAP

N

SCALE: 1" = 100'

100 0 100 200

REVISED: 4/08/99

ROCKY CREEK ADDITION

PROJECT NAME

GRADING PLAN

DESIGN TITLE

JTC	DAC
DESIGN	DRAWN BY:
JTC	FEB. 1998
CHECKED BY:	DATE
GRADING	1 / 1
JOB NO.	SHEET/OF

MID-KANSAS ENGINEERING

ADGRADING.DWG Thu Apr 08 14:13:55 1999

ROCKY CREEK ADDITION