
Town Parc 3rd Add'n

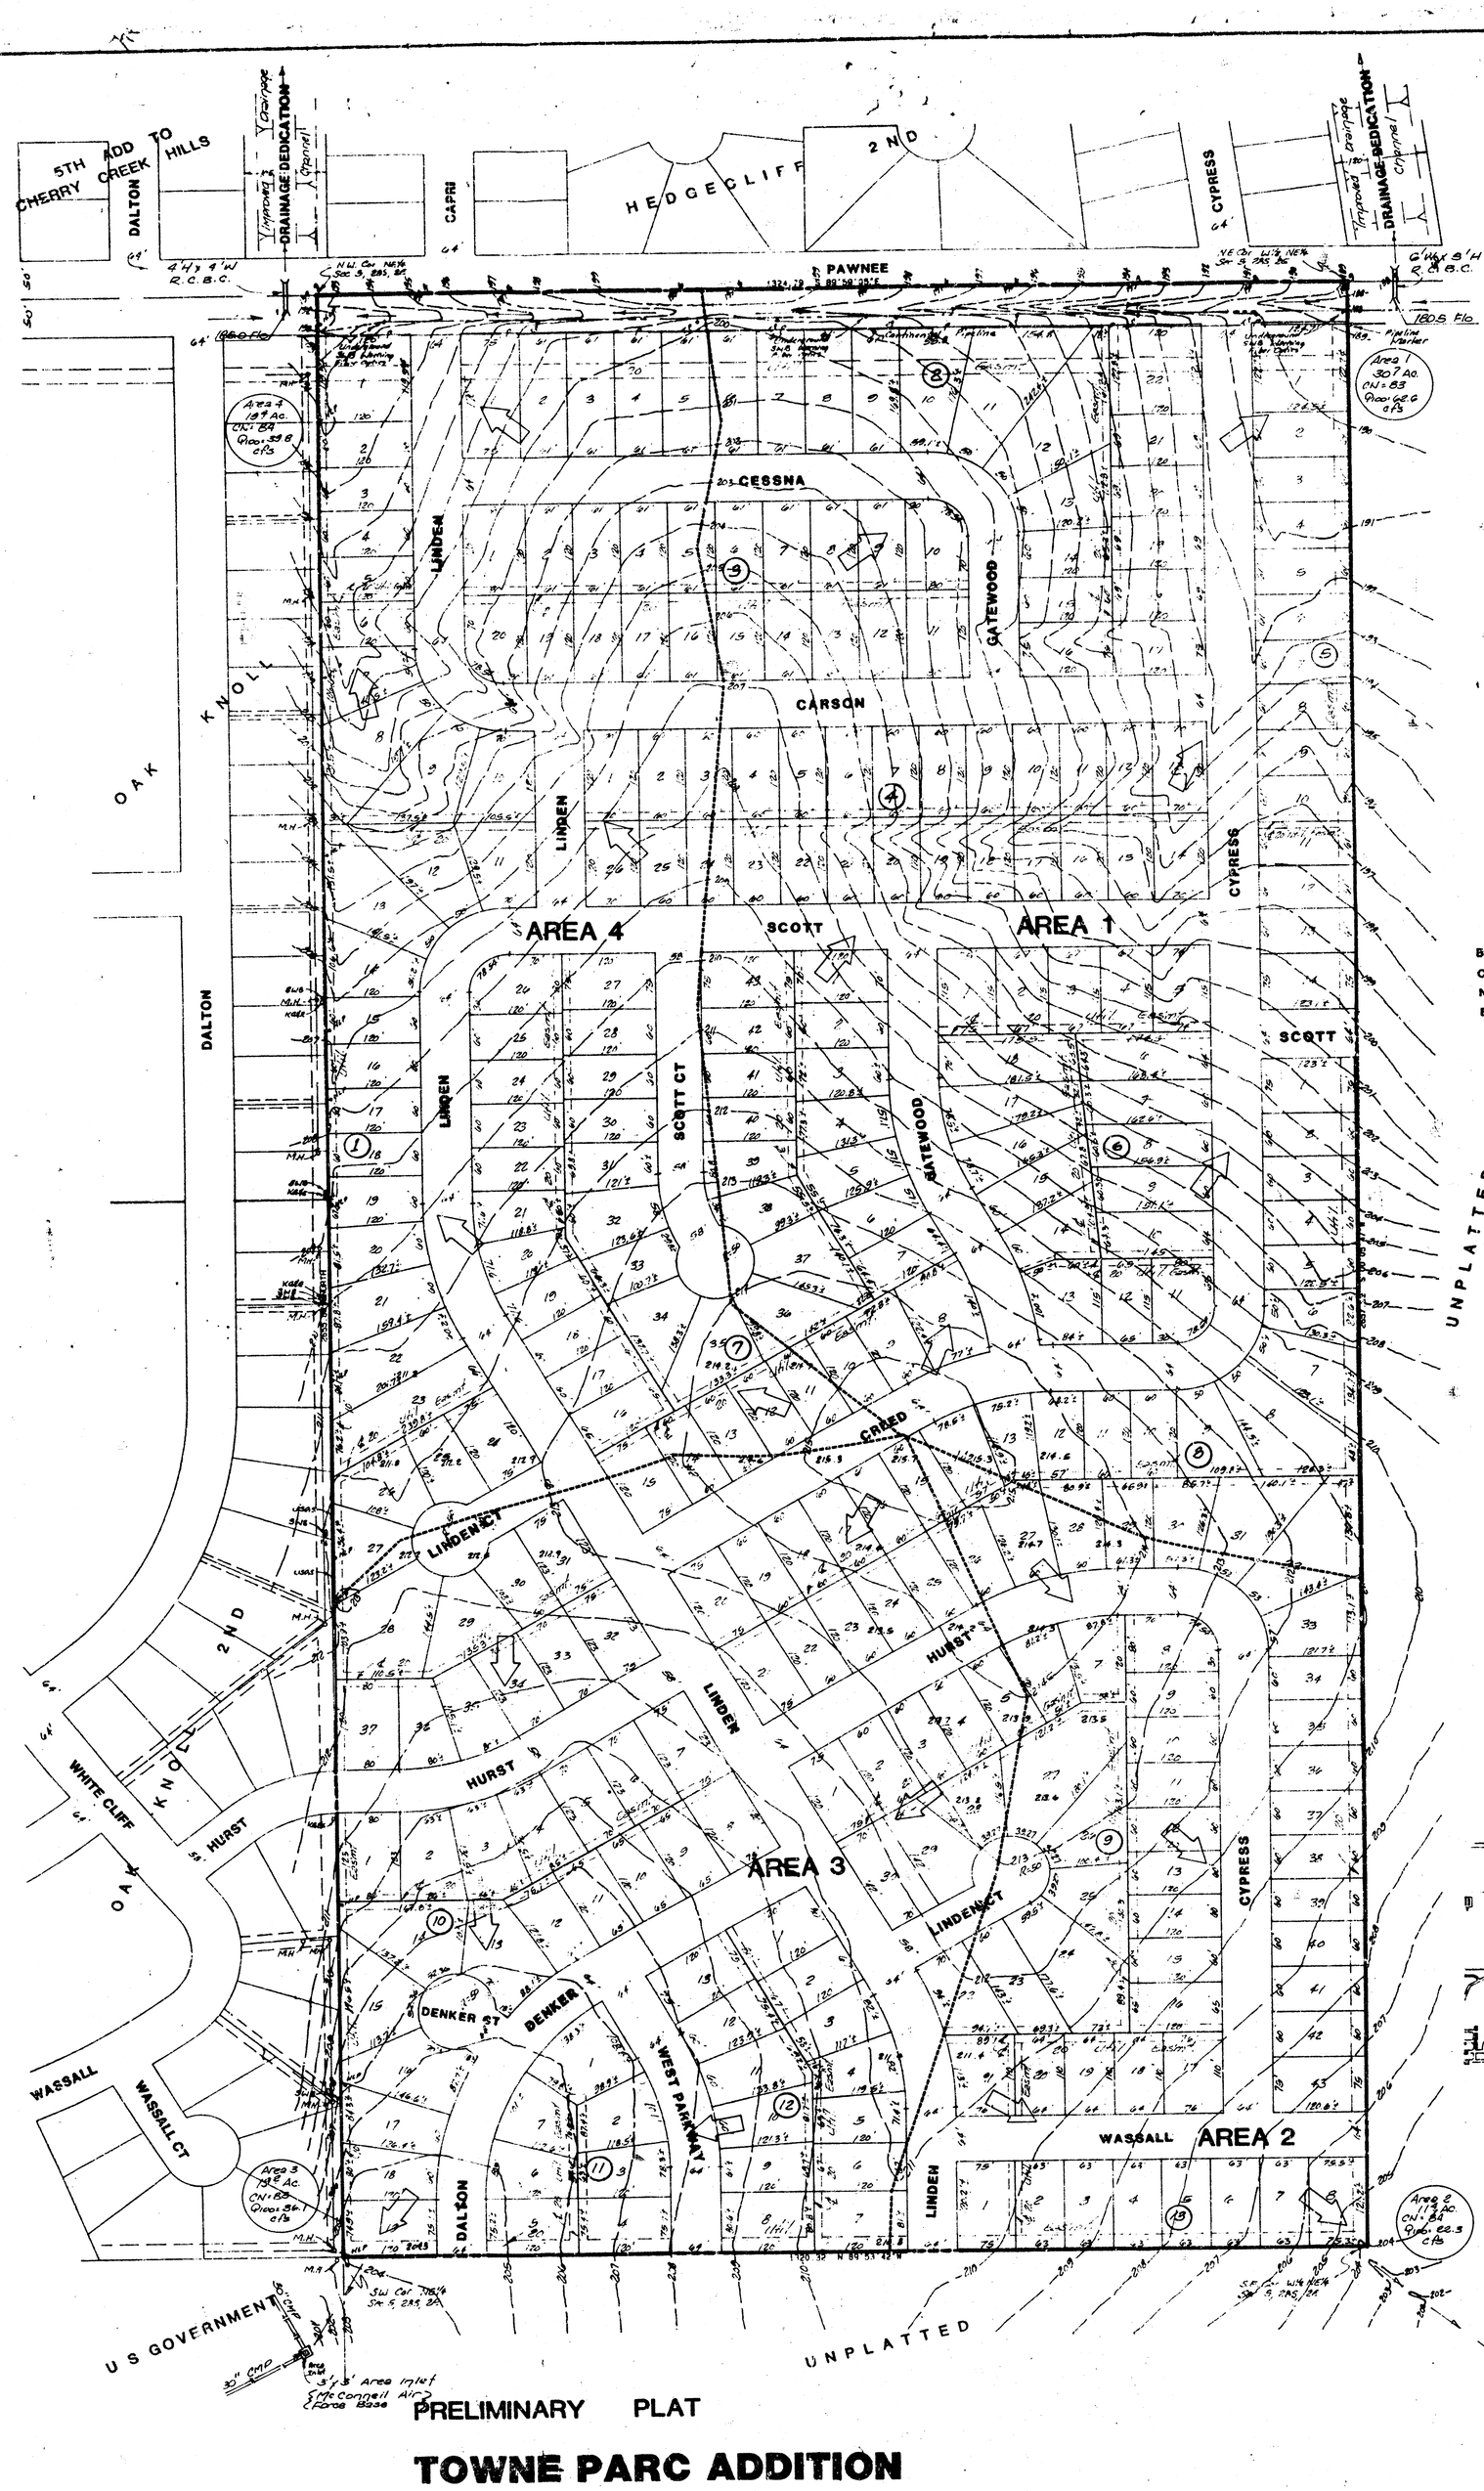


PRELIMINARY PLAT

# TOWNE PARC ADDITION

THE W1/2 OF THE NE1/4 OF SEC 5, TWP 28-S, R-2-E,
SEDGWICK COUNTY, KANSAS

BERNARD NOVICK

MAP 1

EXISTING DRAINAGE

5 JUN 87

BAUGHMAN COMPANY, P.A.
SURVEYING & ENGINEERING
316/262-7271 • 315 ELLIS • WICHITA, KANSAS 67211