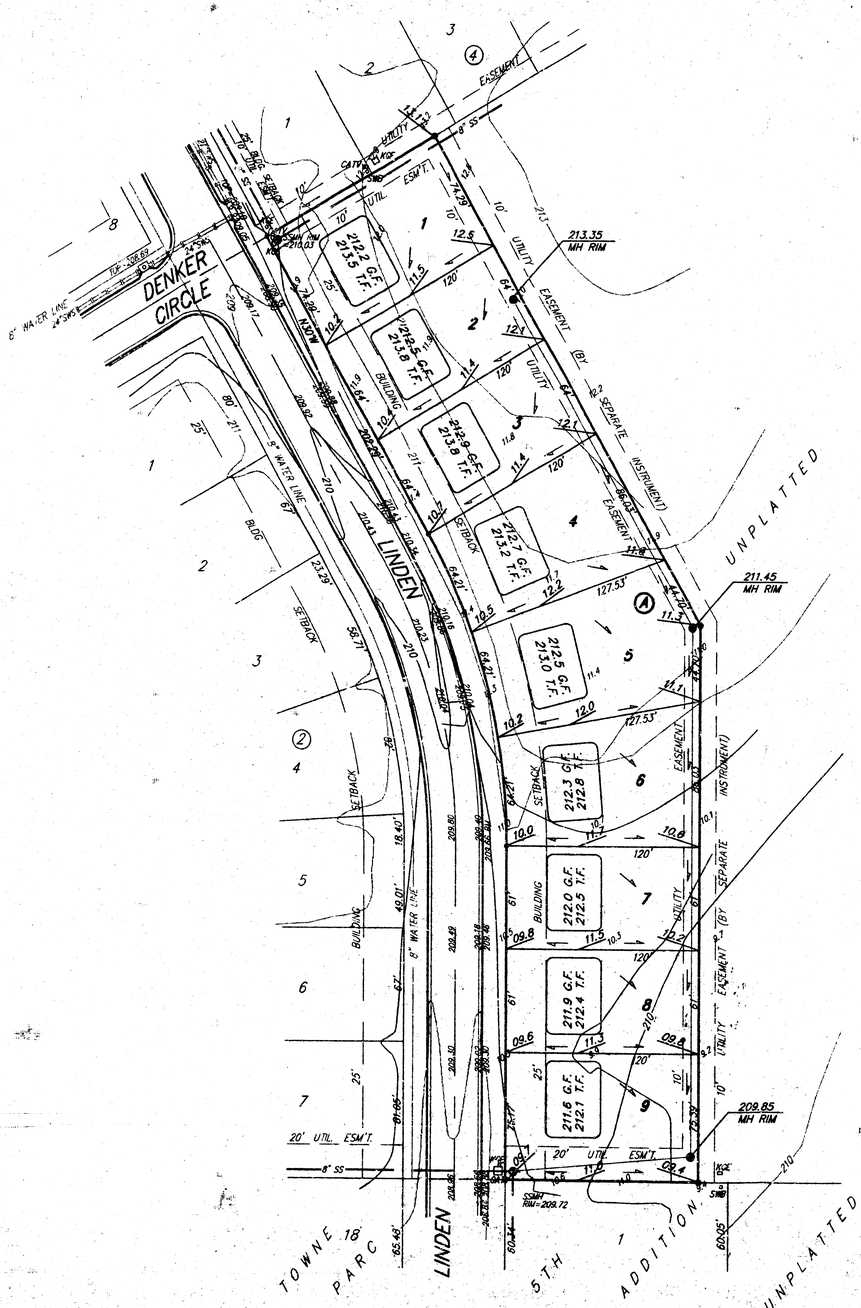


SCALE: 1"=40'

BENCHMARK:

"□" CUT, TOP OF EAST CURB ON LINDEN OPPOSITE P.C. IN LOT 5, BLOCK 2, TOWNE PARC 4TH ADDITION.
ELEV = 209.69 CITY DATUM

APPROVED
DRAINAGE PLAN

TOWNE PARC 6TH
LOT GRADING PLAN

BAUGHMAN COMPANY P.A.
ENGINEERING, SURVEYING, & PLANNING
316-682-7271 • 315 EMUS • WICHITA, KANSAS 67211

PROJECT NUMBER				SHEET 1 OF 1
DESIGN	DRAWN BAM	APPROVED	DATE 5/96	SCALE 1"=40'

96-05-6146
PRELIMGRADE