
04/06/1999 13:23:11 Grade.dwg

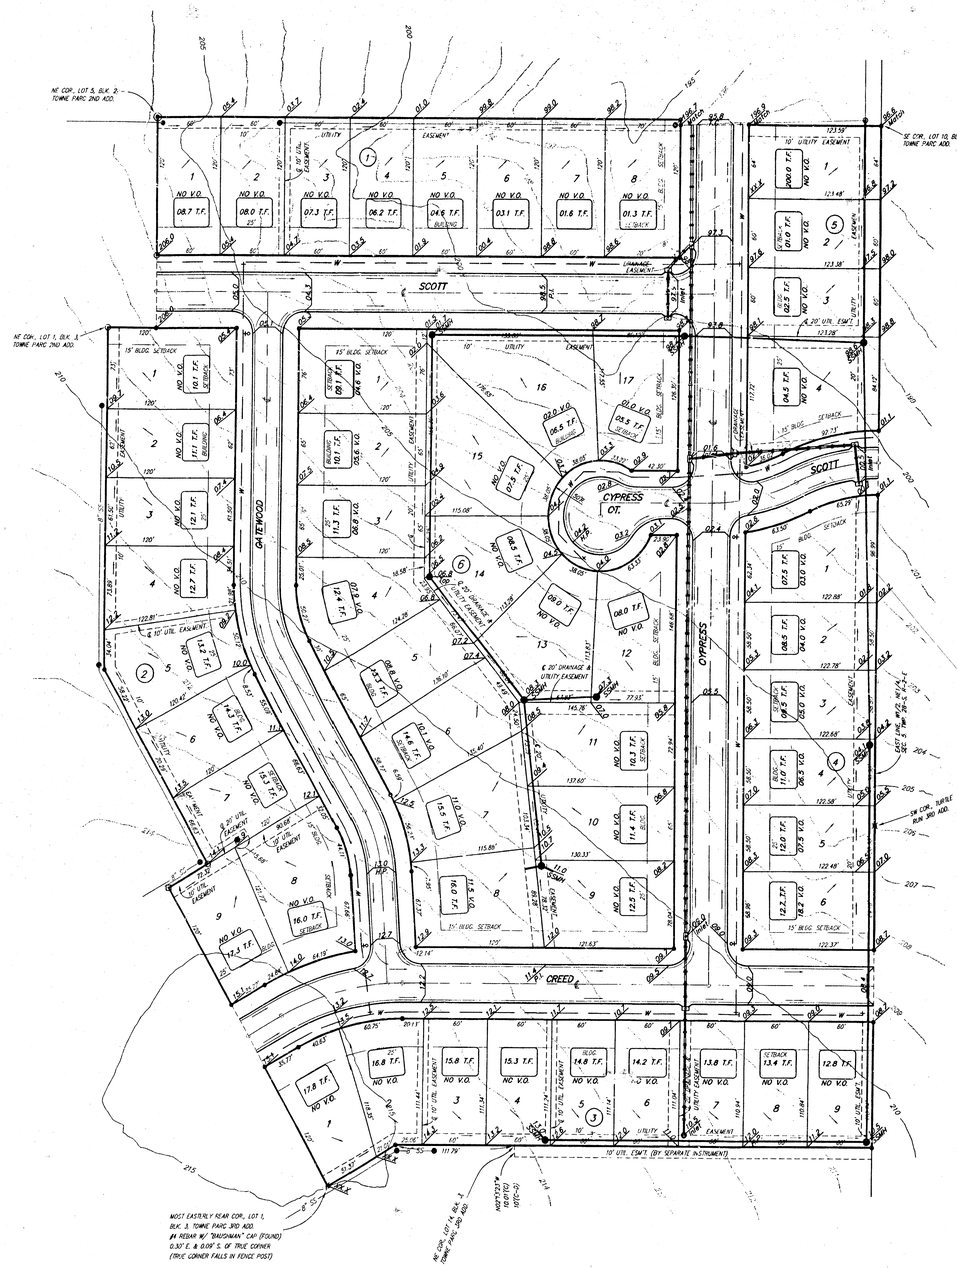

0 60 120

- ● = #4 REBAR W/ "BAUGHMAN" CAP (SET)
- ■ = #4 REBAR W/ "BAUGHMAN" CAP (FOUND)
- ○ = 1/2" IRON (FOUND)
- ◉ = #5 REBAR W/ "ARMSTRONG" CAP (FOUND)
- □ = "T-K" NAIL IN FENCE FOOTING (SET)
- ✖ = #5 REBAR W/ "POE" CAP (FOUND)

(P) = PLATTED
(M) = MEASURED
(D) = DESCRIBED
(C) = CALCULATED
(C-D) = CALCULATED PER DESCRIBED INFO.


NOTE:

Proposed top of foundation elevations are shown on plans. Contractor to set finish floor elevation.


All street elevations shown on plans are for top of curb (full height).

View-out elevations are denoted as XX.X V.O.

CONTOUR INTERVAL = 2 FT.

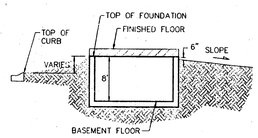

TYPICAL SECTION
NO SCALE

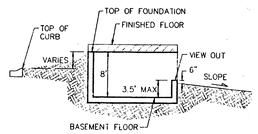

TYPICAL VIEW OUT
NO SCALE

TOWNE PARC 7TH ADDITION

GRADING PLAN

BAUGHMAN COMPANY P.A.
ENGINEERING, SURVEYING, & PLANNING
316-262-7271 • 315 ELLIS • WICHITA, KANSAS 67211

PROJECT NUMBER				SHEET
DESIGN NSW	DRAWN	APPROVED	DATE 4-2-99	SCALE NOTED

OF 1 1