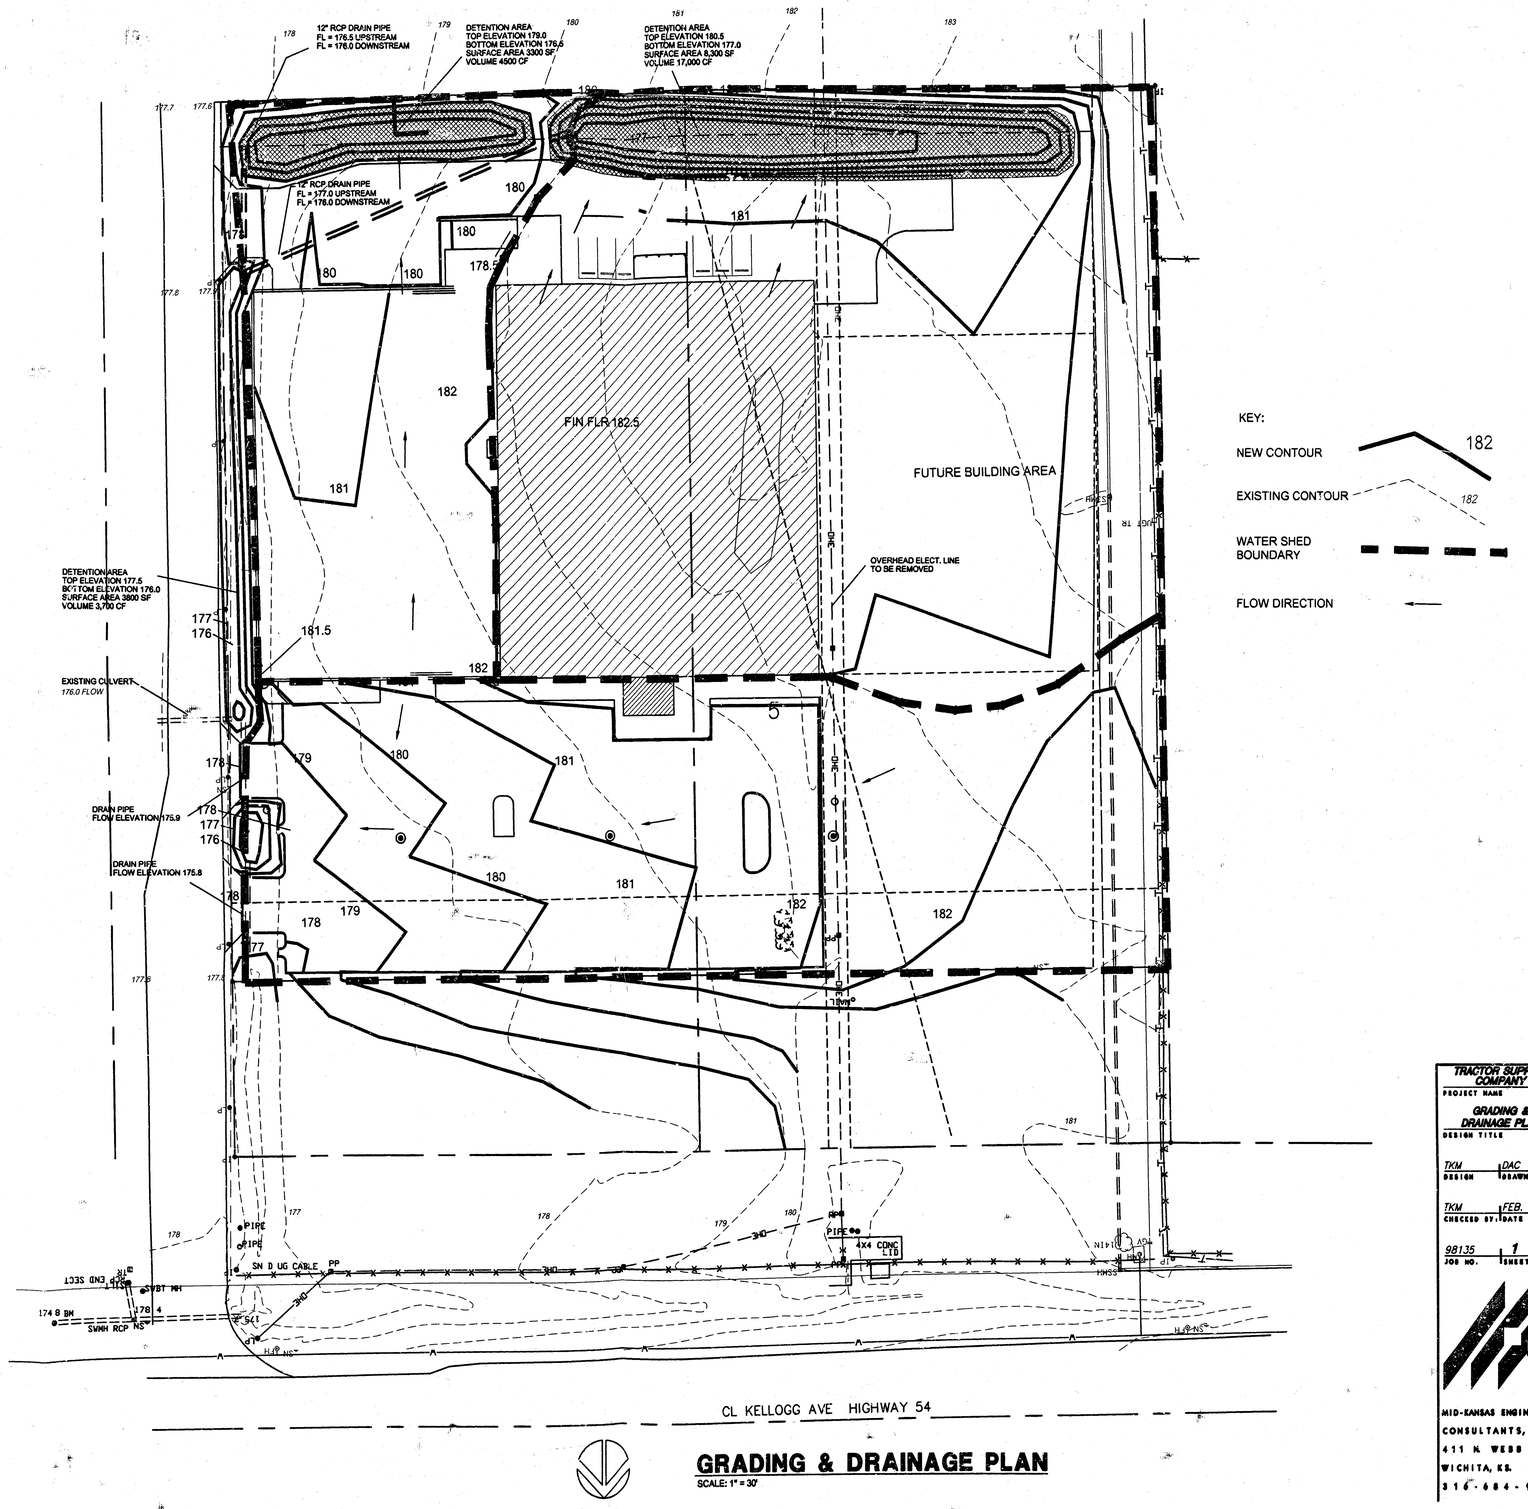


KEY:

NEW CONTOUR 182

EXISTING CONTOUR 182

WATER SHED BOUNDARY

FLOW DIRECTION

GRADING & DRAINAGE PLAN

SCALE: 1" = 30'

SPANGENBERG • PHILLIPS
ARCHITECTURE
224 E. Douglas, Fifth Floor Wichita, KS 67202 T 316.267.6002 F 316.267.1509

TRACTOR SUPPLY COMPANY
DEVELOPMENT FOR WALTER LEWIS

KELLOGG AND WEBB ROAD
WICHITA, KANSAS

TRACTOR SUPPLY COMPANY
PROJECT NAME

GRADING & DRAINAGE PLAN
DESIGN TITLE

TKM	DAC
DESIGN	DRAWN BY:
TKM	FEB. 1999
CHECKED BY:	DATE
98135	1 / 1
JOB NO.	SHEET/OF

MID-KANSAS ENGINEERING
CONSULTANTS, INC.
411 N. WEBB ROAD
WICHITA, KS. 67206
316-684-9600

ISSUE	DATE
GRADING PLAN	

SP2

F:\CIVIL\98135.DWG Tue Feb 02 09:36:17 1999