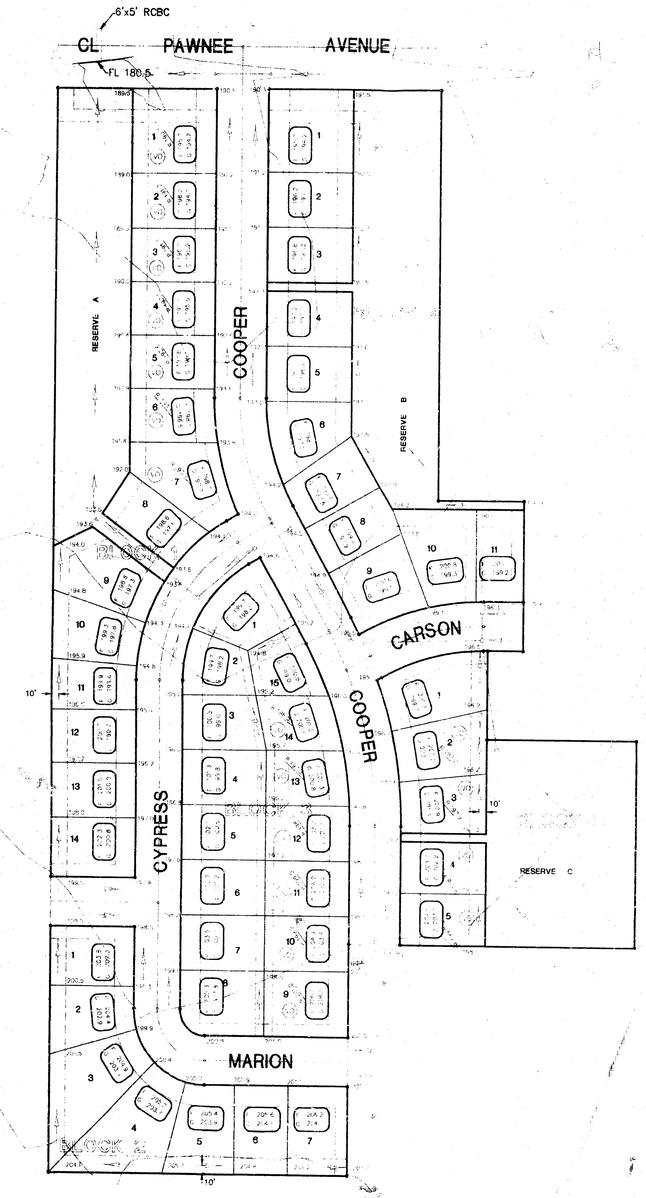


GRAPHIC SCALE

APPROVED
DRAINAGE PLAN

LEGEND

G = GARAGE FLOOR ELEVATION
F = TOP of FOUNDATION WALL ELEVATION
R = TOP of REAR WALL ELEVATION (VIEW OUT)
= VIEW OUT

BENCHMARKS

(City of Wichita Datum)

1. City of Wichita Std. BM disc at Webb & Pawnee. 53' S. & 47' W. centerline of both. Elev. 205.68
2. "□" on headwall (SE corner South Headwall) 5'x 5' RCB under Pawnee approximately 1300' W. of NE Corner Sec. 5-28S-2E. Elev 186.94
3. 40d nail in service pole approximately 1330' S. and 150' W. of NE Corner Sec. 5-28S-R2E. Elev. 204.69

2-2-96

LOT GRADING PLAN

THE TURTLE RUN 3RD ADDITION

TO WICHITA, SEDGWICK COUNTY, KANSAS

NE 1/4, SECTION 5, T28S, R2E

FEBRUARY 2, 1996

F:\APPS\DCA\PLOTS\PLOT.BASE Tue Mar 19 04:00 1996 Driver: Print to Plotter