
SCALE: 1" = 60'
• = Iron

BENCHMARK:
CITY OF WICHITA BENCHMARK DISC –
SE COR. OF THE INTERSECTION OF TYLER RD. & 29TH STREET NORTH.
32.30' S. OF ℄
30.00' E. OF ℄
55.50' E. OF P.P.
9.20' SE. OF P.P.
43.20' SE. OF SEC. COR. IRON
ELEV. = 1278.04 CITY DATUM
1365.44 NGVD29

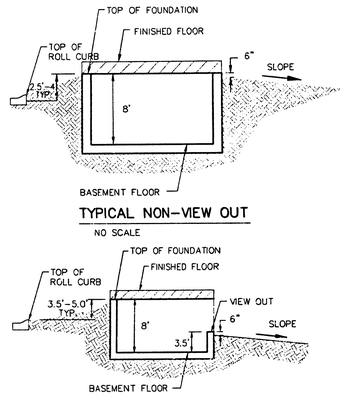

TYPICAL NON–VIEW OUT
NO SCALE

TYPICAL VIEW OUT
NO SCALE

Notes:
Proposed Top of Foundation Elevations Are Shown On Plans.

Contractor to Set Finished Floor Elevations.

All Street Elevations Shown on Plans Are for Top of Curb.

This Grading Plan is Designed with View-Outs.

Elevations Shown at Rear of House (XX.X V.O.)

Lot dimensions have been ommited on this plan, refer to the recorded plat for this information.

7/13/04 Revised pad & spot elevs. Lots 16–18, Block D AEG
2/18/04 Revised pad elevs. Lots 23–27, Block C AEG
9/23/03 Revised back lot grades AEG
17 June 03 revised house elev by SMD per NBW
Blk A: Lots 1–6, 11–16
Blk B: Lots 1–16, 18–34, 37
Blk C: Lots 4–21, 23–27
Blk D: Lots 6–10, 12–15, 18–19
Blk E: Lots 1–3

APPROVED
DRAINAGE PLAN

TYLER'S LANDING ADDITION
MASTER GRADING PLAN
CITY OF WICHITA, KANSAS


BAUGHMAN COMPANY P.A.
ENGINEERING, SURVEYING, & PLANNING
316–262–7271 • 315 ELLIS • WICHITA, KANSAS 67211

PROJECT NUMBER				SHEET
				1 of 2
DESIGN	DRAWN	APPROVED	DATE	SCALE
SCL	SCL	NBW	11/04/02	1"=60'


GRADE.DWG

SCALE: 1" = 60'
• = Iron

BENCHMARK:
CITY OF WICHITA BENCHMARK DISC –
SE. COR. OF THE INTERSECTION OF TYLER RD. &
29TH STREET NORTH.
32.30' S. OF ℄
30.00' E. OF ℄
55.50' E. OF P.P.
9.20' SE. OF P.P.
43.20' SE. OF SEC. COR. IRON
ELEV. = 1178.04 CITY DATUM
1365.44 NGVD29

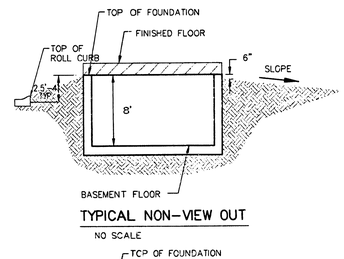

TYPICAL NON–VIEW OUT
NO SCALE

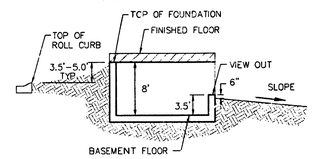

TYPICAL VIEW OUT
NO SCALE

Notes:
Proposed Top of Foundation Elevations Are Shown On Plans.

Contractor to Set Finished Floor Elevations.

All Street Elevations Shown on Plans Are for Top of Curb.

This Grading Plan is Designed with View–Outs.

Elevations Shown at Rear of House (XX.X V.O.)

Lot dimensions have been ommited on this plan, refer to the recorded plat for this information.

7/13/04 Revised pad & spot elevs. Lots 16–18, Block D AEG
6/17/04 Revised V.O. elevs. to W.O. Lots 13–15, Block B AEG
2/18/04 Revised pad elevs. Lots 23–27, Block C AEG
9/23/03 Revised back lot grades AEG
17 June 03 revised house elev by SMD per No.
Blk A: Lots 1–6, 11–16
Blk B: Lots 1–16, 18–34, 37
Blk C: Lots 4–21, 23–27
Blk D: Lots 6–10, 12–15, 18–19
Blk E: Lots 1–3

TYLER'S LANDING ADDITION
MASTER GRADING PLAN
CITY OF WICHITA, KANSAS

BAUGHMAN COMPANY P.A.
ENGINEERING, SURVEYING, & PLANNING
316–262–7271 • 315 ELL'S • WICHITA, KANSAS 67211

PROJECT NUMBER					SHEET 2 OF 2
DESIGN SCL	DRAWN SCL	APPROVED NSW	DATE 11/04/02	SCALE 1"=60'	

GRADE.DWG