GRADING PLAN FOR

THE VILLAGE AT WATERFORD


AN ADDITION TO WICHITA, SEDGWICK COUNTY, KANSAS

N

SCALE: 1" = 30'

LEGEND

● IRON

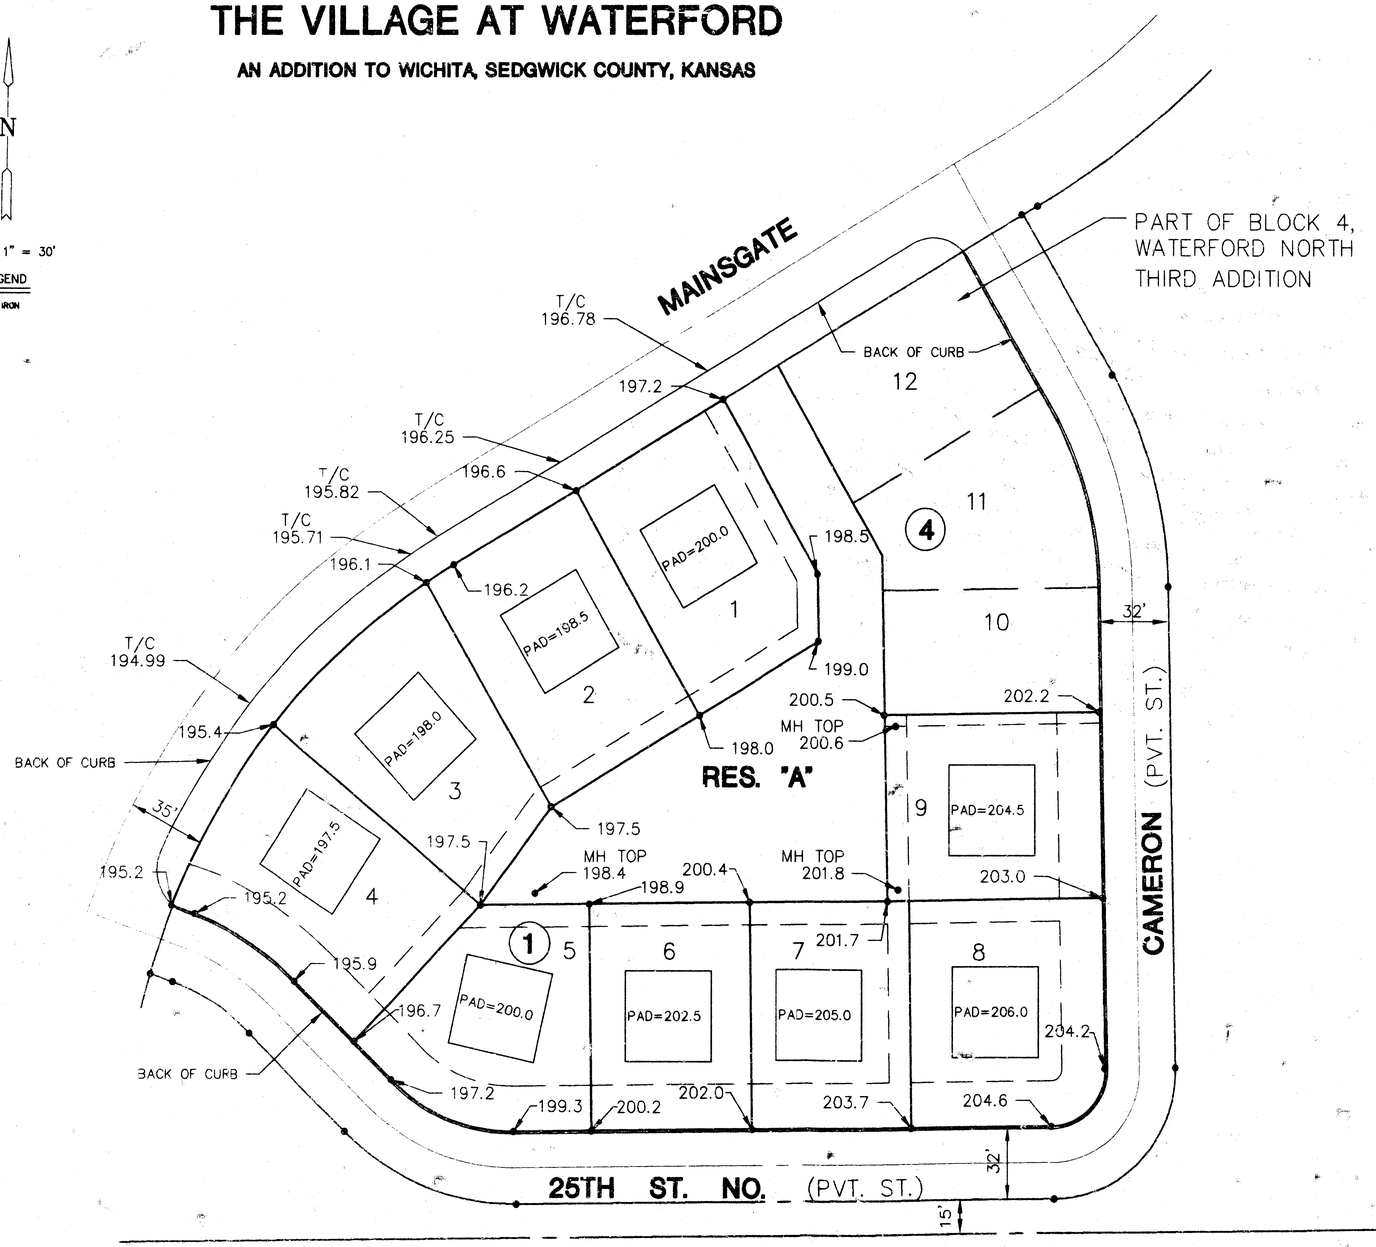

APPROVED DRAINAGE PLAN

	VILLAGE AT WATERFORD	Design KB
	GRADING PLAN	Drawn by RSB
		Checked by KB
		Date 8/93
		Job no. WTRFDGRD

MID-KANSAS ENGINEERING CONSULTANTS INC.
3500 NORTH ROCK ROAD
BUILDING #800
WICHITA, KANSAS 67226
(316) 636-5566

Sheet 1 of 1