

WEST FOREST THIRD ADDITION
(DRAINAGE)

PRELIMINARY PLAT
of
WEST FOREST 3rd ADDITION
Wichita, Kansas

The W. 498' of the S. 1/2 of Lot 14,
R.A. Morris Tracts.

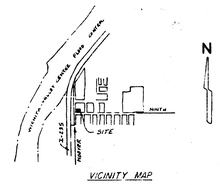

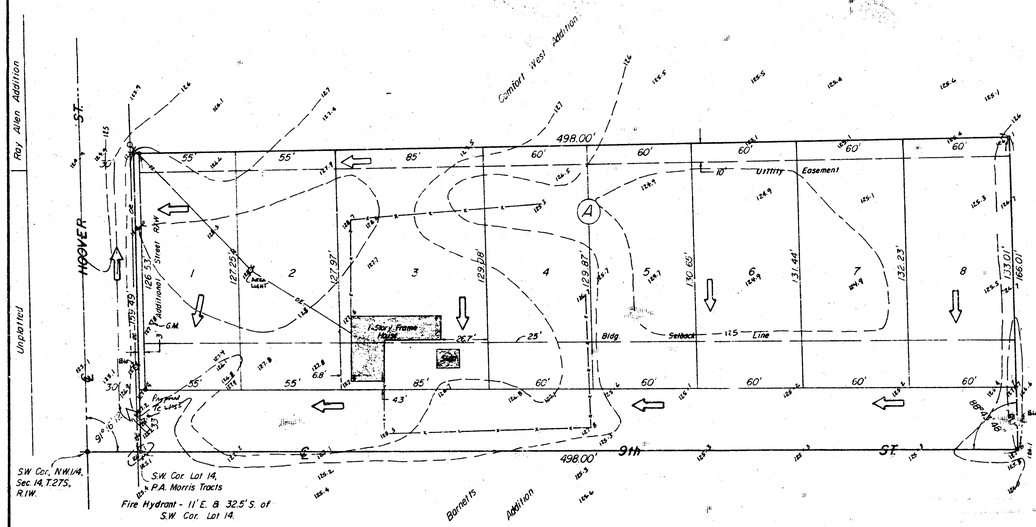

N

1" = 30'
● = Iron
O.E. = Overhead Electric
G.M. = Gas Meter

JOHN C. MOEHRING II
LICENSED
3463
KANSAS
PROFESSIONAL ENGINEER

MOEHRING & ASSOCIATES
CONSULTING ENGINEERS
WICHITA

Bench Mark: City disc, 34' E. & 42's of ℄'s Hoover St. & 9th ST.
Elev. 126.29 City Datum

DRAINAGE CONCEPT
WEST FOREST 3RD ADD
11/2/83