
DRAINAGE PLAN

WESTWIND 5TH ADDITION

WICHITA, SEDGWICK COUNTY, KANSAS

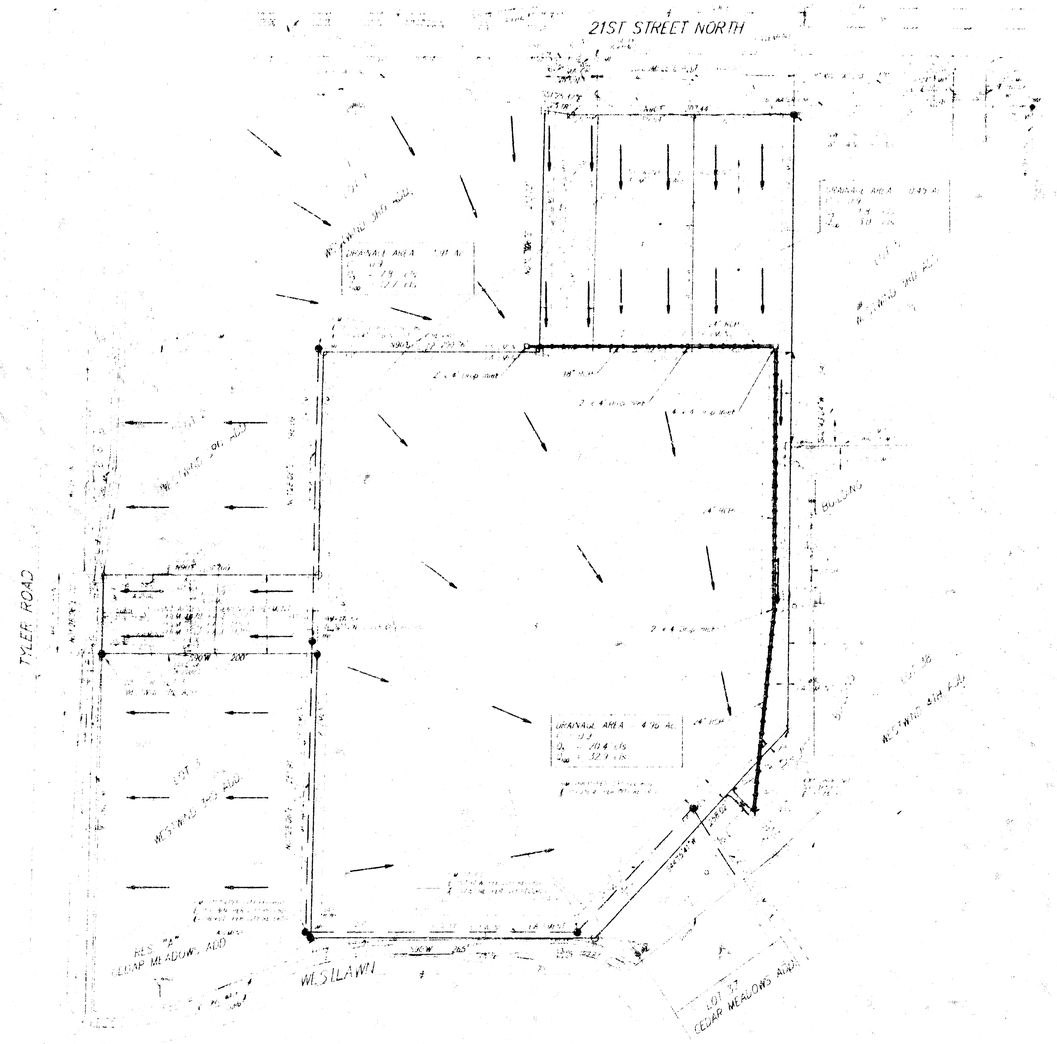


LEGAL DESCRIPTION
A REPLAT OF LOT 4, WESTWIND 5TH ADDITION, WICHITA, SEDGWICK COUNTY, KANSAS

OWNER
HENRY D. INMAN
8416 WINWOOD
WICHITA, KANSAS 67226
PH. 316 634 0643

BENCHMARK
21ST STREET NORTH & TYLER ROAD, 736' N. & 53.5' E. OF S.W. COR.
ELEVATION = 1270.95 CITY DATUM

P.K. SPIKE ADJACENT TO NE. COR. LOT 5, WESTWIND 5TH ADDITION
ELEVATION = 1269.79 CITY DATUM

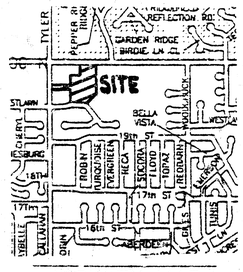

VICINITY MAP

7 AUG 1985

BAUGHMAN COMPANY P.A.
ENGINEERING SURVEYING & PLANNING