DRAINAGE PLAN

WESTWIND 5TH ADDITION

WICHITA, SEDGWICK COUNTY, KANSAS

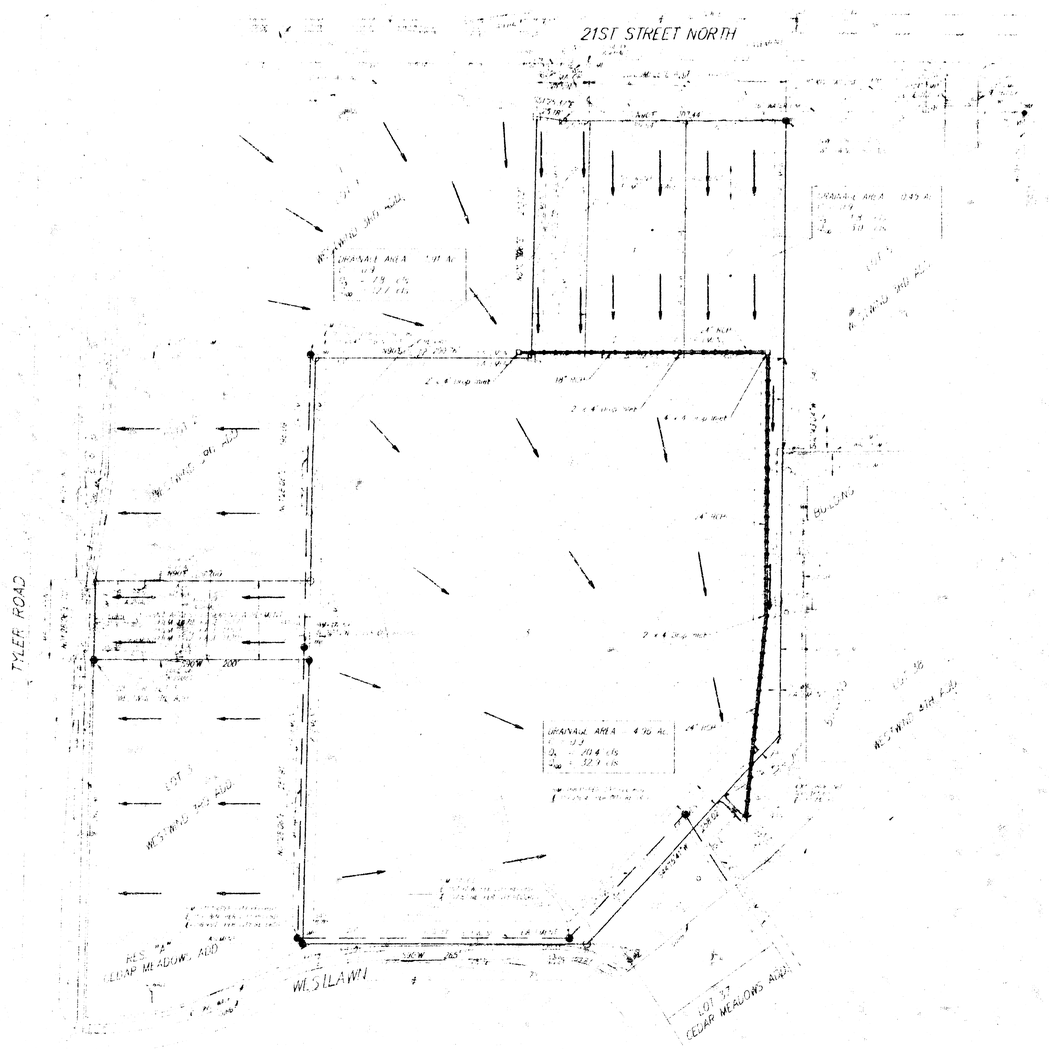

LEGAL DESCRIPTION
A REPLAT OF LOT 4, WESTWIND 5TH ADDITION, WICHITA, SEDGWICK COUNTY, KANSAS

OWNER:
JERRY D. HEIMAN
8426 WINWOOD
WICHITA, KANSAS 67220
PH 316 634 0643

BENCHMARK
21ST STREET NORTH & TYLER ROAD, 236' N & 53.5' E OF S QUAD
ELEVATION = 1,270.95 CITY DATUM

P.K. SPIKE ADJACENT TO NE CORNER, LOT 3, WESTWIND 5TH ADDITION
ELEVATION = 1,269.79 CITY DATUM

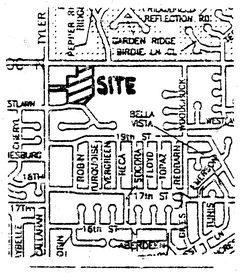

VICINITY MAP

7 AUG 1985

BAUGHMAN COMPANY P.A.
ENGINEERING SURVEYING & PLANNING