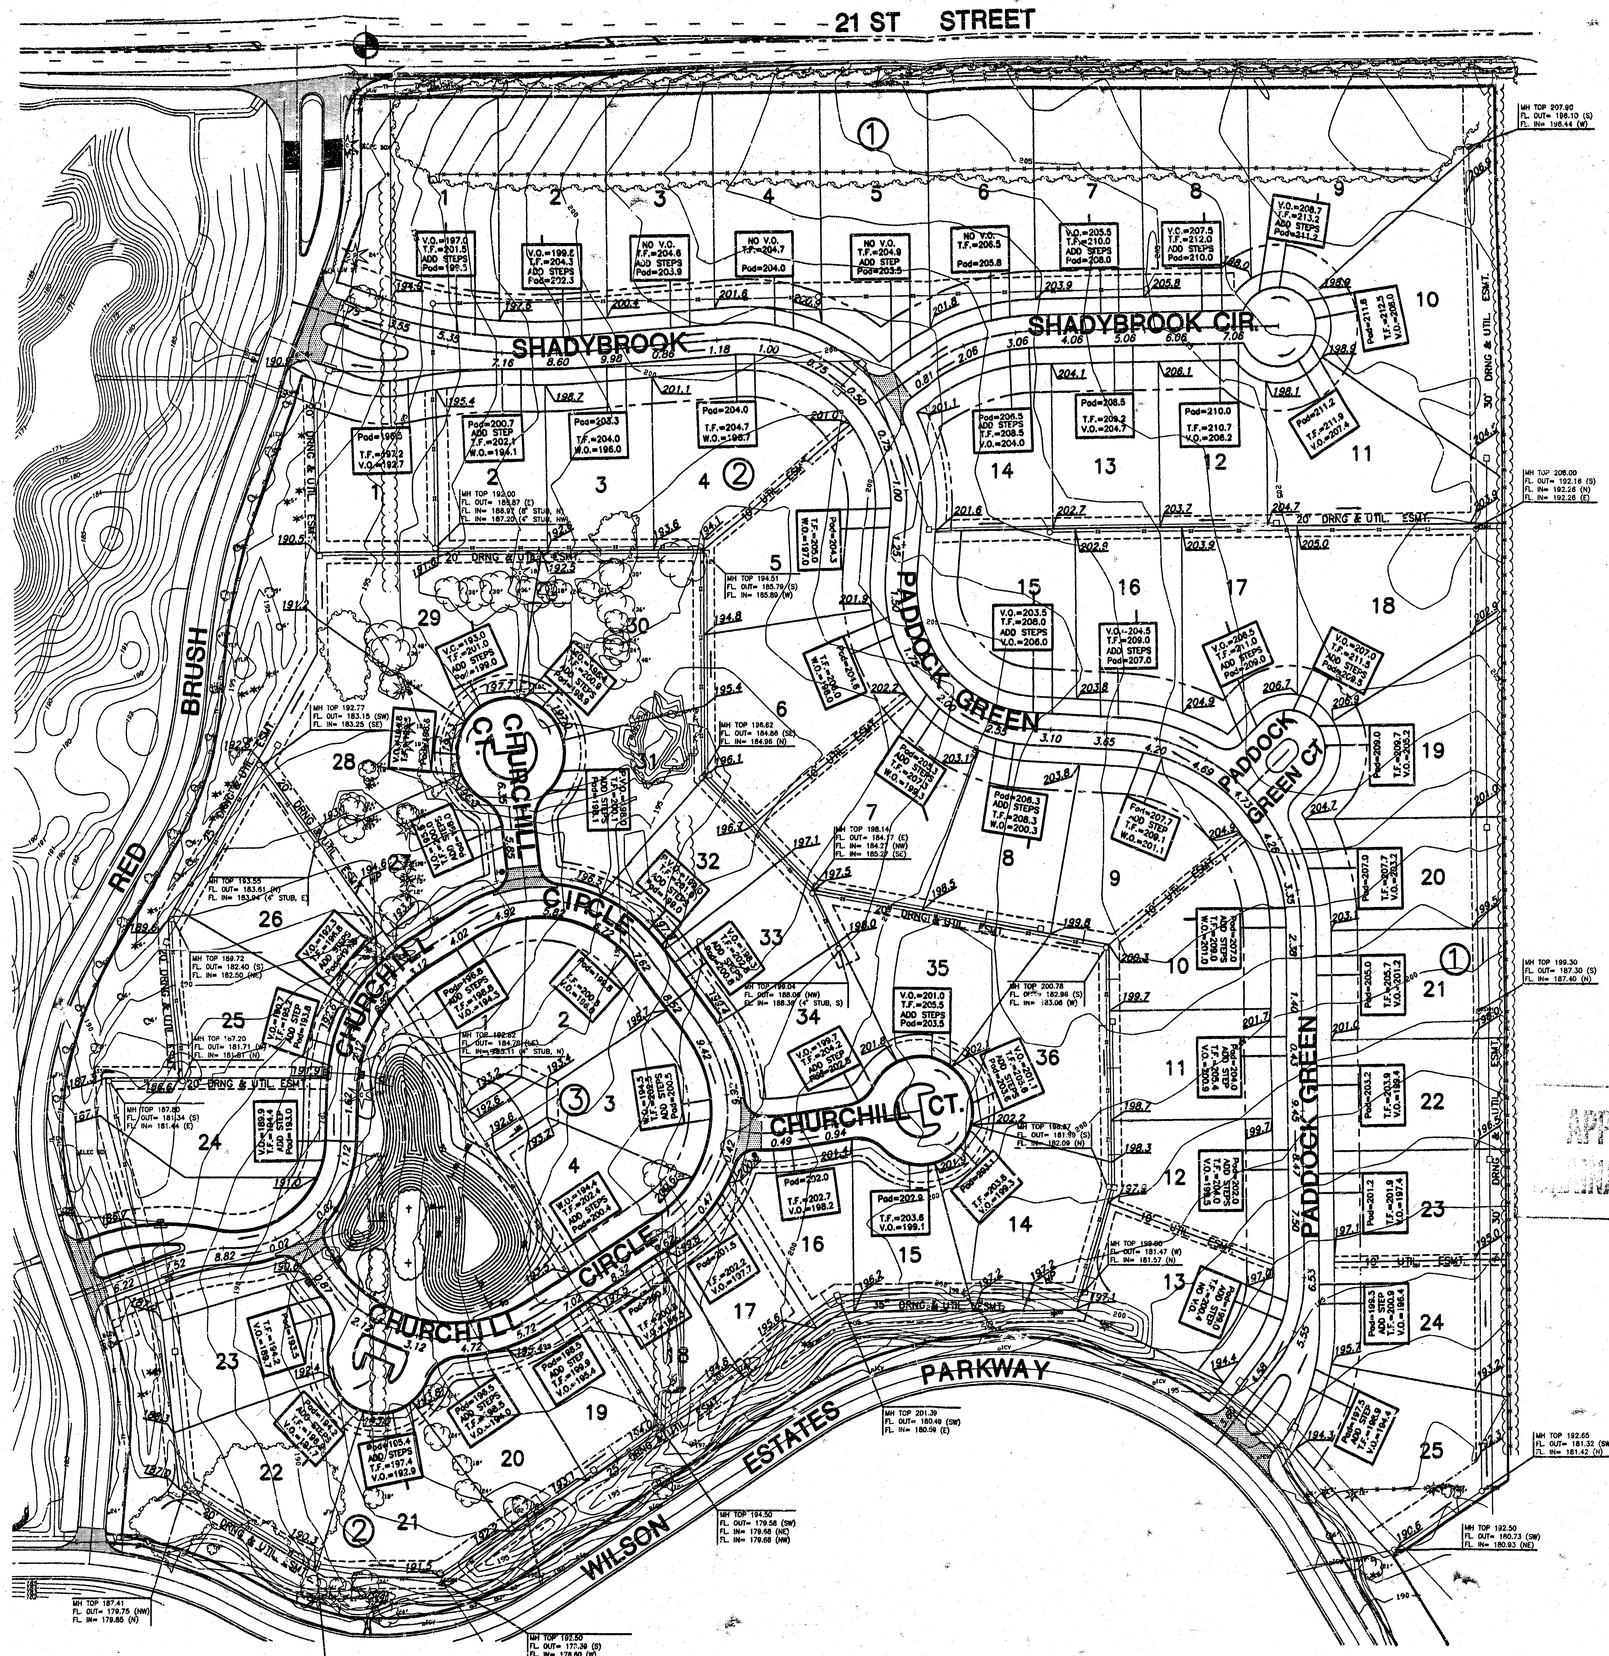


APPROVED
DRAINAGE PLAN

LEGEND

VO	VIEW OUT
WO	WALK OUT
PVO	PARTIAL VIEW OUT
PWO	PARTIAL WALK OUT
NO VO	NO VIEW OUT

BENCHMARKS

BM #1 1/2 MILE EAST OF ROCK ROAD ON 21ST COW BENCH MARK. NE COR. HUBGUARD ON RCBC. ELEV. = 190.04

BM #2 TOP OF "T" POST + .7' NORTH OF THE SE CORNER RESERVE "L" (SOUTH OF LOT 15, BLK. 5) ELEV. = 195.00

BRADLEY L. ALLISON LICENSED 11159 KANSAS PROFESSIONAL ENGINEER
3/30/2000

MID-KANSAS ENGINEERING CONSULTANTS, INC.

WILSON FARMS SECOND ADDITION
PROJECT NAME

GRADING PLAN
SHEET TITLE

KHE, GLA | RKH/DAG | KHB

L:\95\95382\GRAD\GNA01.DWG Thu Mar 30 09:50:35 2000