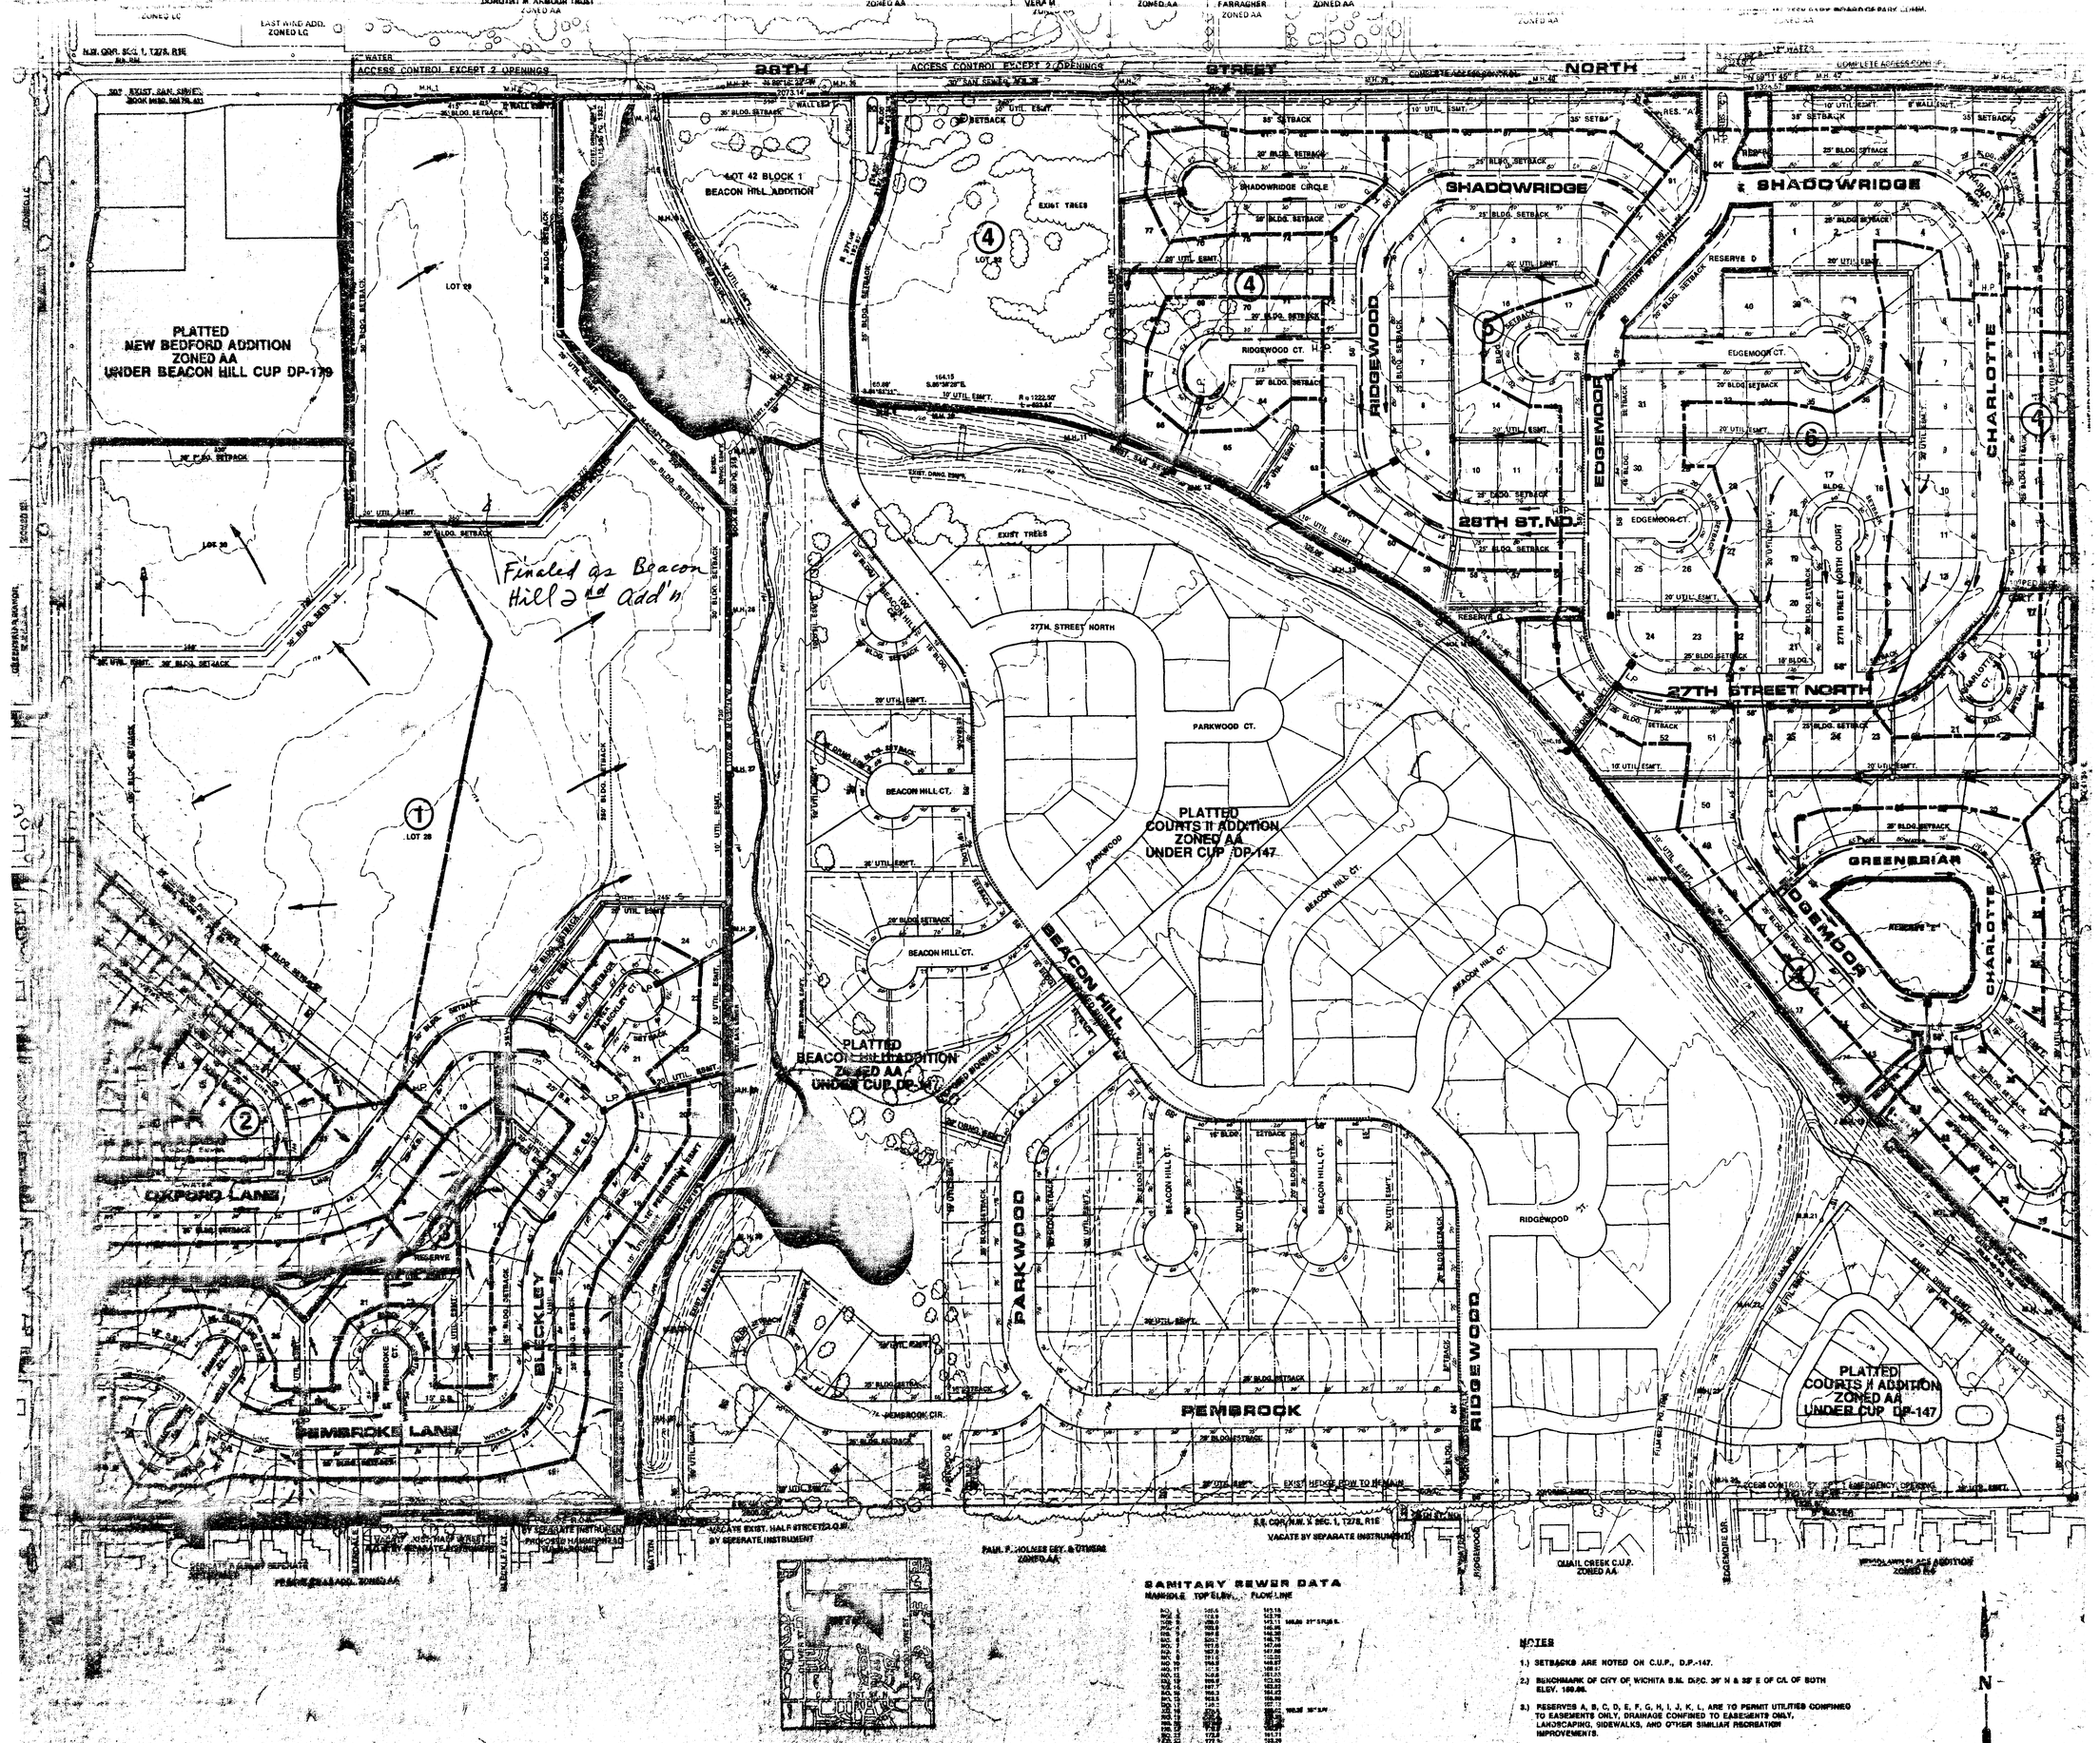
28TH STREET NORTH
ACCESS CONTROL EXCEPT 2 OPENINGS
PLATTED
NEW BEDFORD ADDITION
ZONED AA
UNDER BEACON HILL CUP DP-179
LOT 42 BLOCK 1
BEACON HILL ADDITION
Finaled as Beacon Hill 2nd Add'n
SHADOWRIDGE
SHADOWRIDGE CIRCLE
RIDGEWOOD
RIDGEWOOD CT.
EDGEMOOR
EDGEMOOR CT.
CHARLOTTE
28TH ST. NO.
27TH STREET NORTH
27TH STREET NORTH COURT
PARKWOOD CT.
PLATTED
COURTS II ADDITION
ZONED AA
UNDER CUP DP-147
BEACON HILL CT.
BEACON HILL
PLATTED
BEACON HILL ADDITION
ZONED AA
UNDER CUP DP-147
GREENBRIAR
OXFORD LANE
BLECKLEY
PEMBROKE LANE
PEMBROOK
PEMBROOK CIR.
PARKWOOD
EXIST TREES
EXIST HEDGE ROW TO REMAIN
VACATE EXIST. HALF STREET
BY SEPERATE INSTRUMENT
PAUL F. HOLMES DEV. & OTHERS
ZONED AA
QUAIL CREEK C.U.P.
ZONED AA
SANITARY SEWER DATA
MANHOLE TOP ELEV. FLOW LINE
NOTES
1.) SETBACKS ARE NOTED ON C.U.P., D.P.-147.
2.) BENCHMARK OF CITY OF WICHITA B.M. D.P.C. 39' N & 39' E OF C/L OF BOTH ELEV. 1[illegible].86.
3.) RESERVES A, B, C, D, E, F, G, H, I, J, K, L, ARE TO PERMIT UTILITIES CONFINED TO EASEMENTS ONLY, DRAINAGE CONFINED TO EASEMENTS ONLY, LANDSCAPING, SIDEWALKS, AND OTHER SIMILIAR RECREATION IMPROVEMENTS.
N