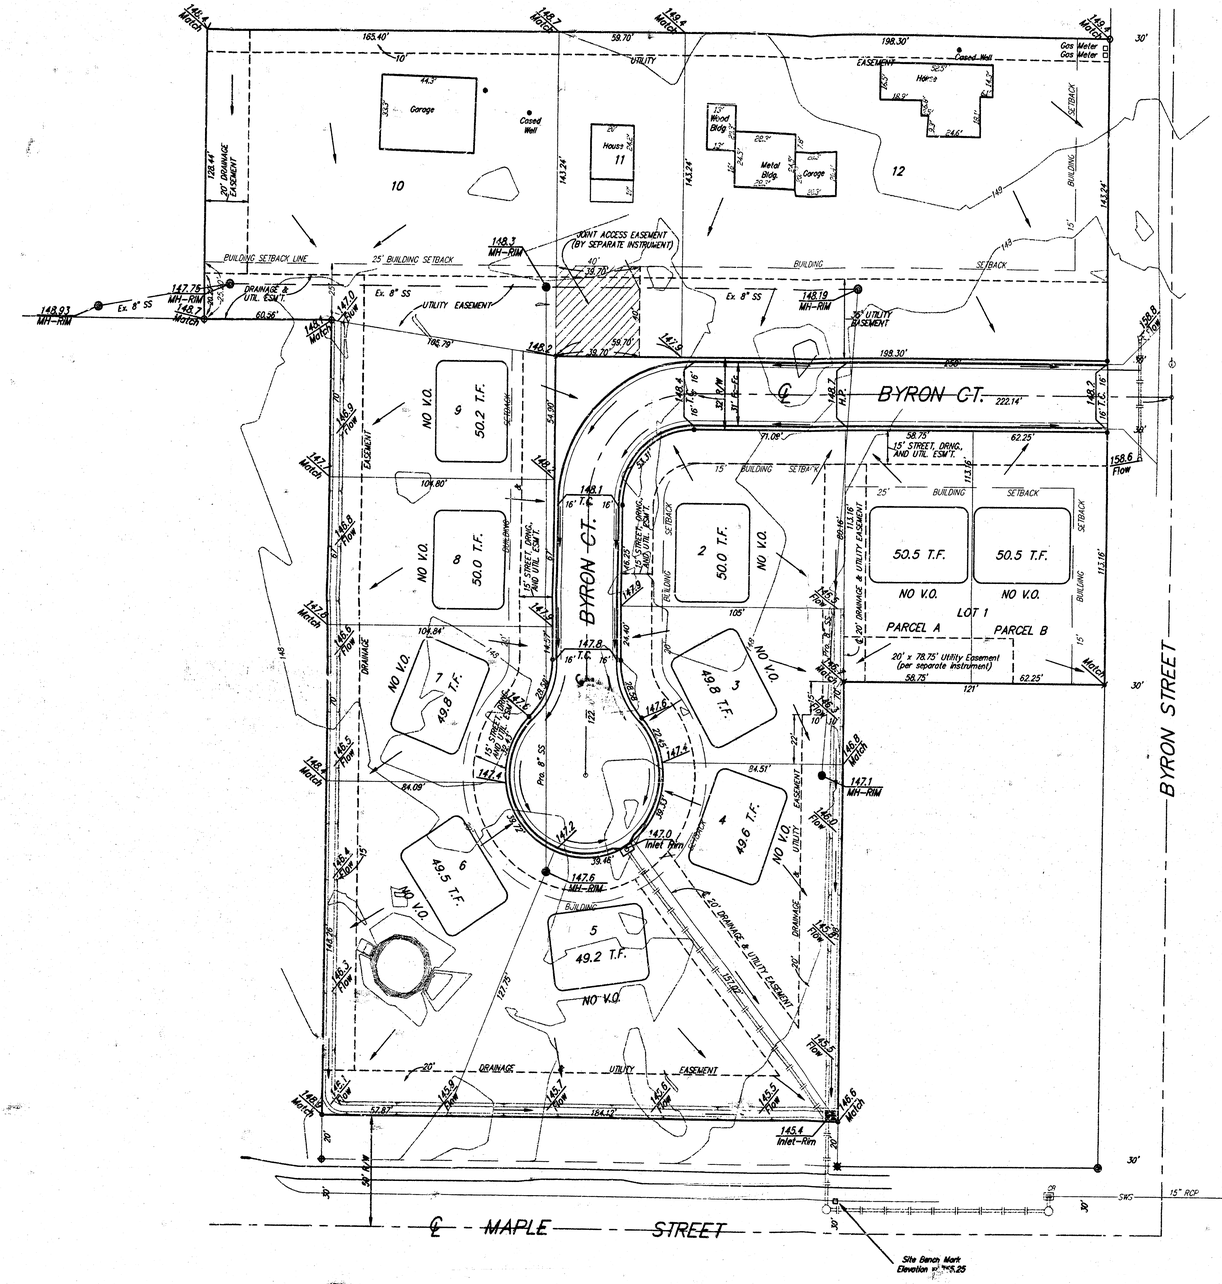


Scale: 1" = 30'

■ = #4 REBAR W/ "BAUGHMAN" CAP (FOUND)
● = #4 REBAR W/ "BAUGHMAN" CAP (SET)
⊠ = 3/4" IRON (FOUND)
○ = 1/2" IRON (FOUND)
V = "V" NOTCH IN FENCE POST FOOTING (FOUND)

BENCHMARK:
"T" CUT TOP OF CURB SOUTH OF SW COR. LOT 8, WESTFIELD ACRES ADD.
ELEV.=145.25 (CITY DATUM)

APPROVED
DRAINAGE PLAN

Revised 7/26/00 Building Pad Elevations
Revised 4/10/00

WOODLAND WESTFIELD 2ND ADDITION
LOT GRADING PLAN

BAUGHMAN COMPANY P.A.
ENGINEERING, SURVEYING, & PLANNING
316-262-7271 • 315 ELLIS • WICHITA, KANSAS 67211

PROJECT NUMBER				SHEET 1 OF 1
DESIGN NBW	DRAWN SCL	APPROVED NBW	DATE 01/00	SCALE NOTED

W:\LOT2\GRADE

PLAT CASE MARKED 13 SCOTT ECKE