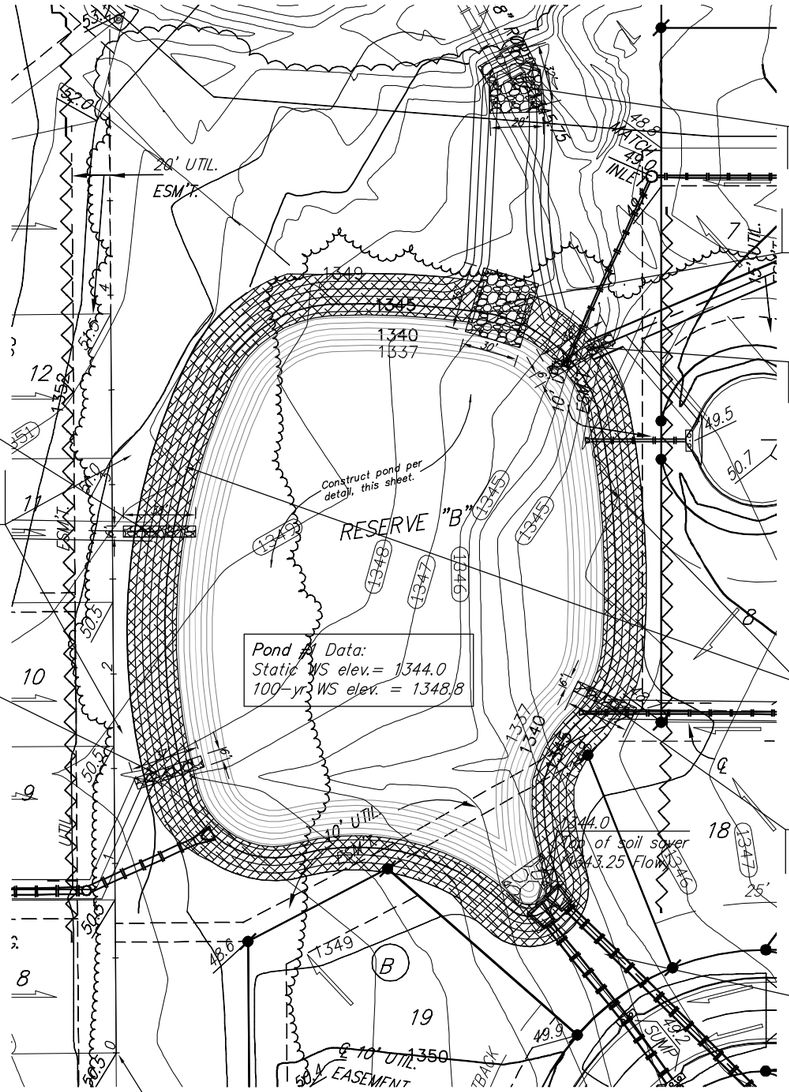

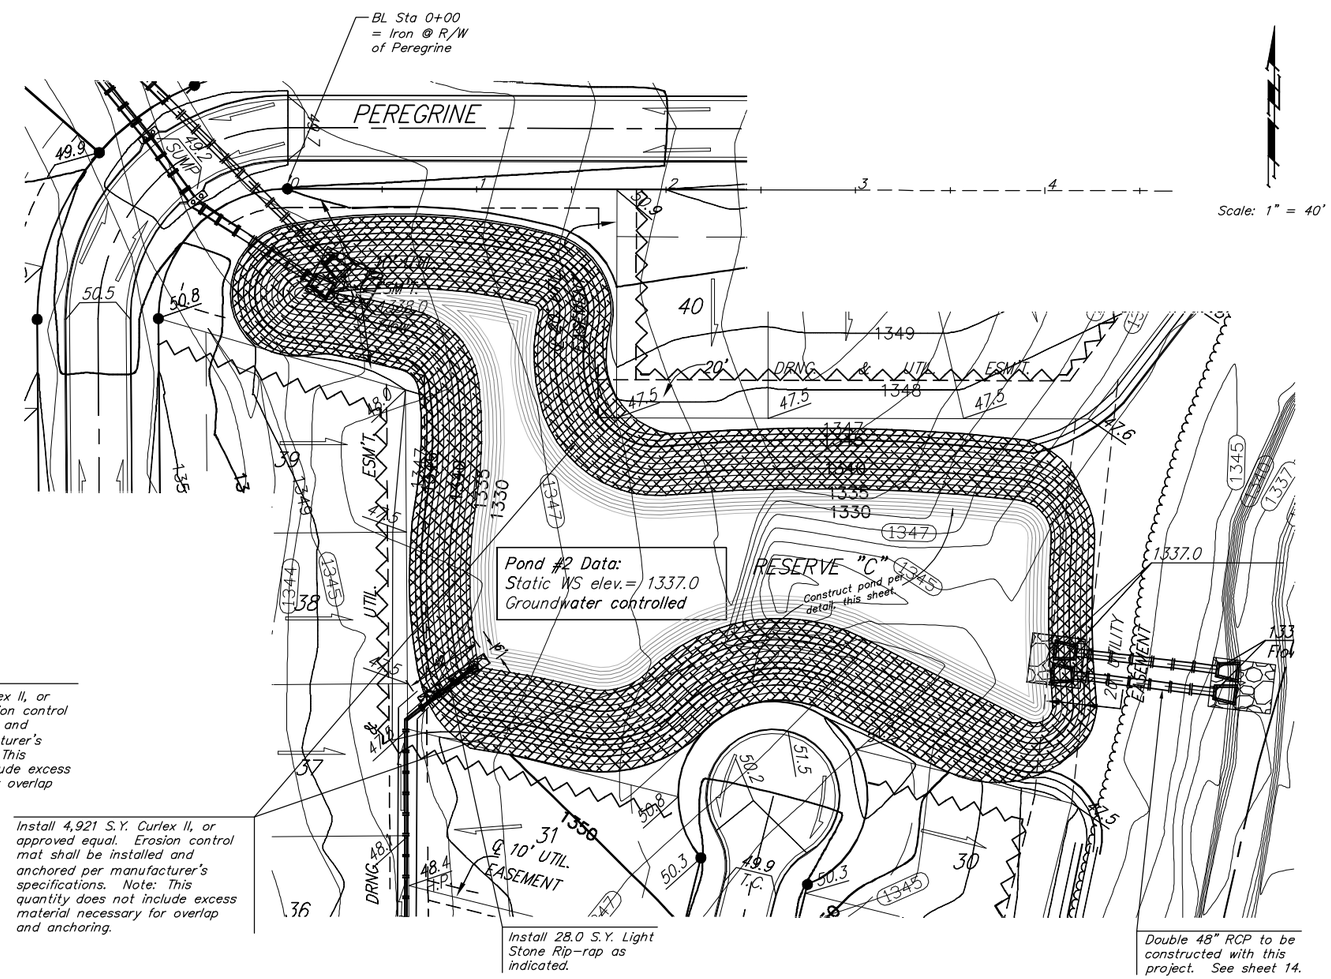

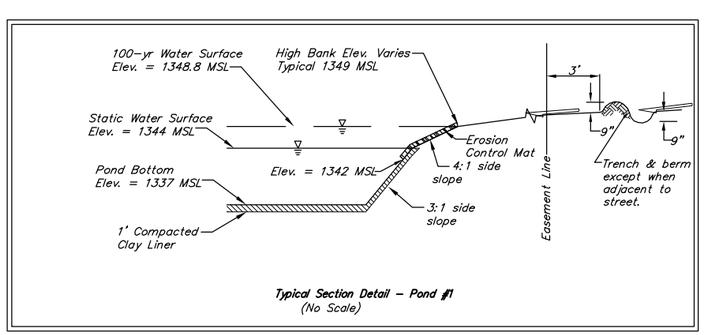

Typical Section Detail – Pond #1
(No Scale)

(185)	Existing Grade
185	Proposed Grade
	Silt Fence
	Cut-Off Trench
	Ditch Checks

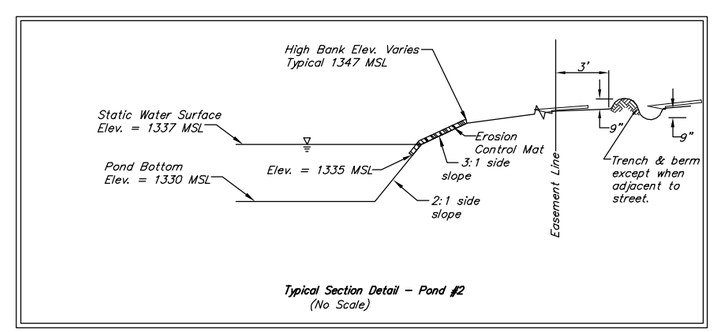

Typical Section Detail – Pond #2
(No Scale)

Baughman

FALCON FALLS 2ND/3RD/COMM. ADD.

PONDS #1 & #2

STORM WATER DRAIN #275

Baughman Company, P.A. 315 Ellis St. Wichita, KS 67211 P 316263-7271 F 316263-0149
ENGINEERING | SURVEYING | PLANNING | LANDSCAPE ARCHITECTURE

PROJECT NUMBER 468-84067	DESIGN AEG / DRAWN TMS
REVISIONS:	APPROVED / DATE 01/06
	SCALE Noted
	SHEET 8 OF 39

FalconFalls2nd\Pond2-3 05-10-E377