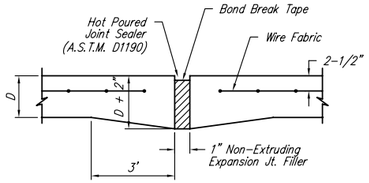

EXPANSION JOINT

NOTE: Extra Thickness to be Subsidiary to Price of Square Yards Pavement

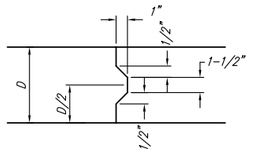

KEYWAY DETAIL

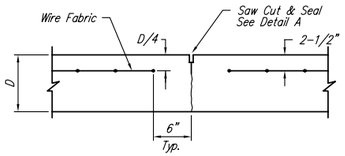

CONTRACTION JOINT DETAIL (C.J.)

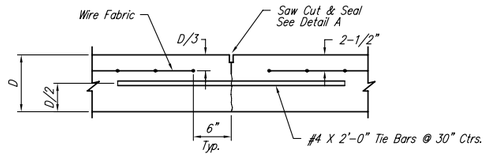

LONGITUDINAL JOINT DETAIL (L.J.)

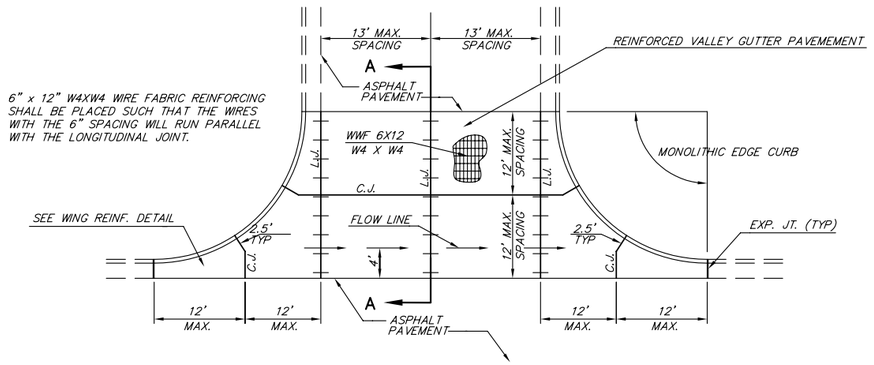

PLAN

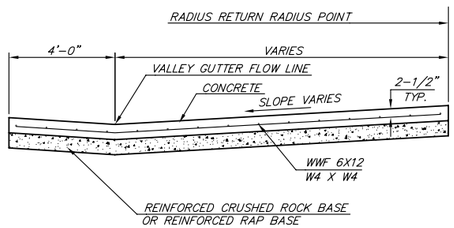

SECTION A-A

REINFORCED VALLEY GUTTER DETAIL

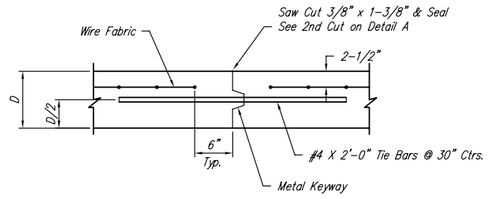

OPTIONAL LONGITUDINAL JOINT DETAIL (L.J.)

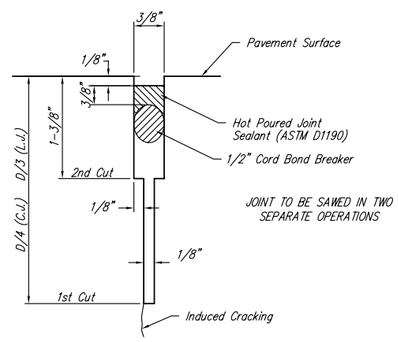

SAW JOINT DETAIL

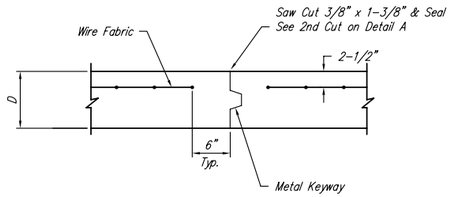

OPTIONAL CONTRACTION JOINT

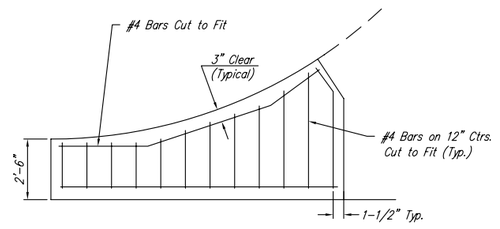

WING REINFORCING DETAIL

J:\CIVIL\04416\DWG\PAVE\PHASE1\04416ED2.DWG

THE CITY OF WICHITA

CITY ENGINEER'S OFFICE
CITY HALL - SEVENTH FLOOR
455 NORTH MAIN STREET
WICHITA, KANSAS 67202
(316) 268-4501
(316) 268-4114 FAX

VALLEY GUTTER DETAILS

JIM ARMOUR, P.E. - CITY ENGINEER

PROJECT NUMBER	OCA NUMBER
472-84297	765990
DATE: AUG 06	SHEET 4 OF 16