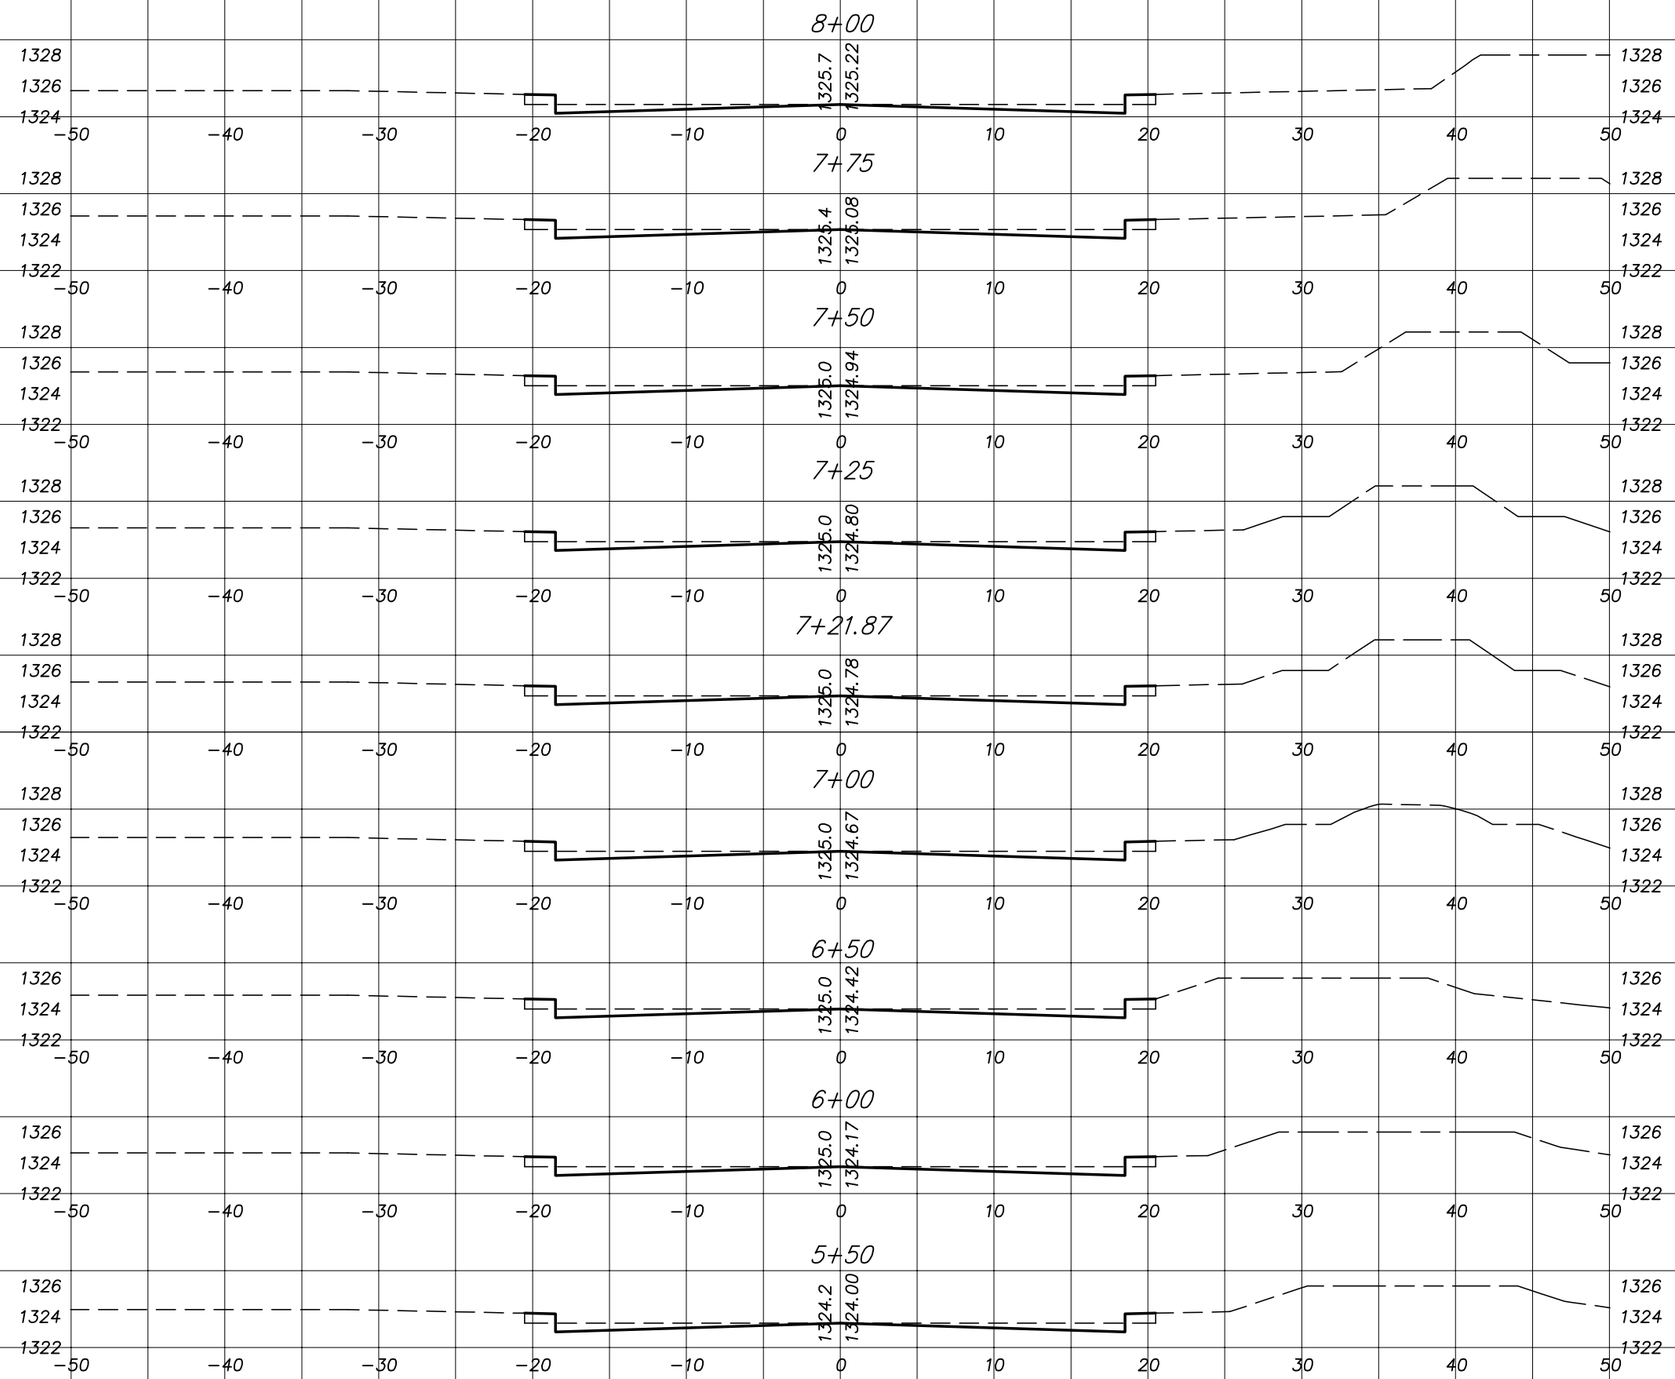

Emerald Bay Estates

Paving Improvements

Bayside - Emerald Bay Sta. 5+50.00 to 8+00.00

32 / 5