

PROJECT NO.	FISCAL YEAR	SHEET NO.	TOTAL SHEETS
DAKB 576042	1977	11	17

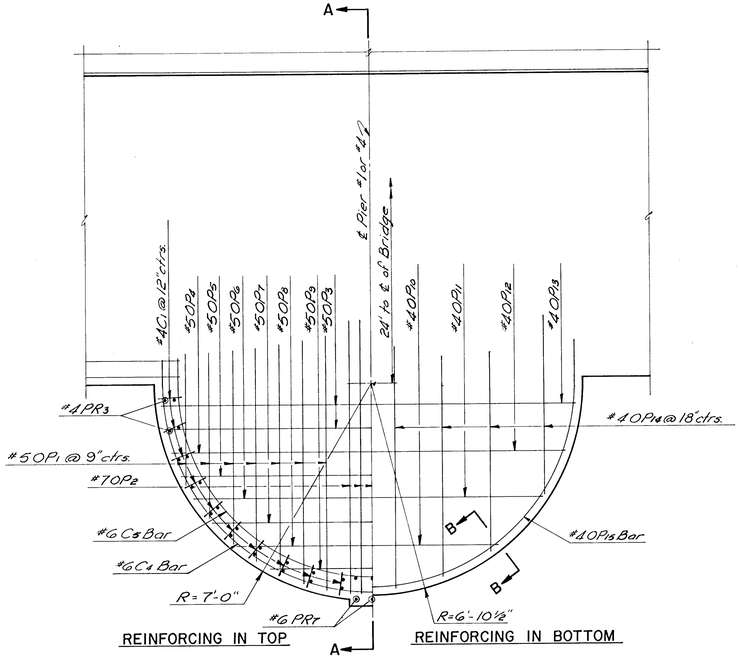


REINFORCING IN TOP

REINFORCING IN BOTTOM

PLAN

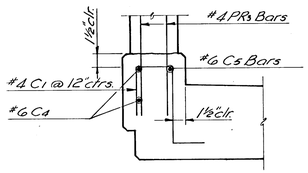


SECTION B-B

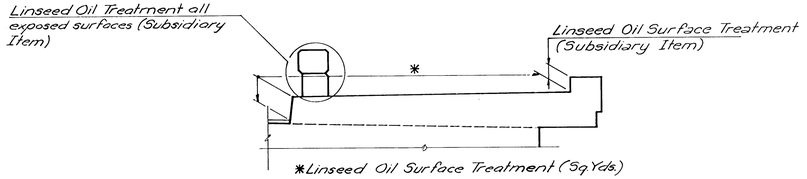


LINSEED OIL SURFACE TREATMENT


Note: Linseed Oil Treatment to include Observation Platforms.

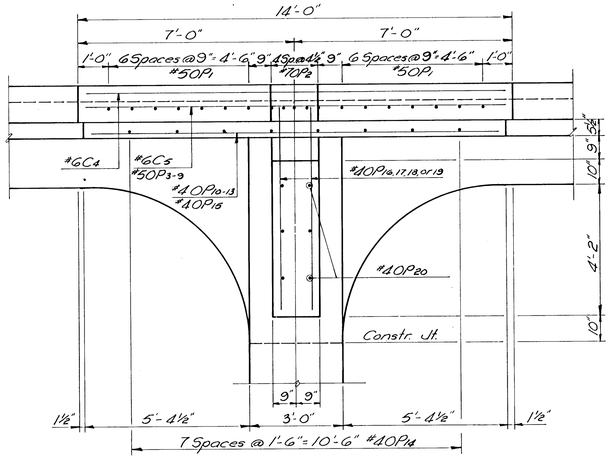

ELEVATION

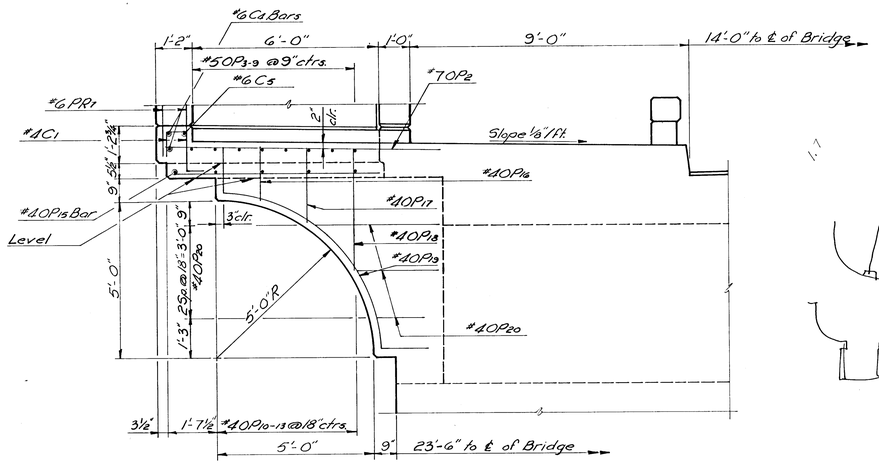

SECTION A-A

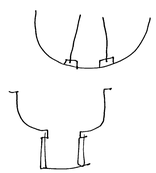

CITY OF WICHITA, KANSAS
R.W. LINN, PE CITY ENGINEER

PLATFORM DETAILS

WOODMAN BRIDGE
OVER THE LITTLE ARKANSAS RIVER
CITY OF WICHITA PROJECT NO. DAKB 576042

PROFESSIONAL ENGINEERING CONSULTANTS, P.A.
ENGINEERS
WICHITA, KANSAS

Designed by		Checked by	
Drawn by		Date	Job No.