PUB ROAD DIV. NO.	STATE	PROJ. NO.	FISCAL YEAR	SHEET NO.	TOTAL SHEETS
5	KANSAS	35W-87:35W-1(33)46	1970	34	227

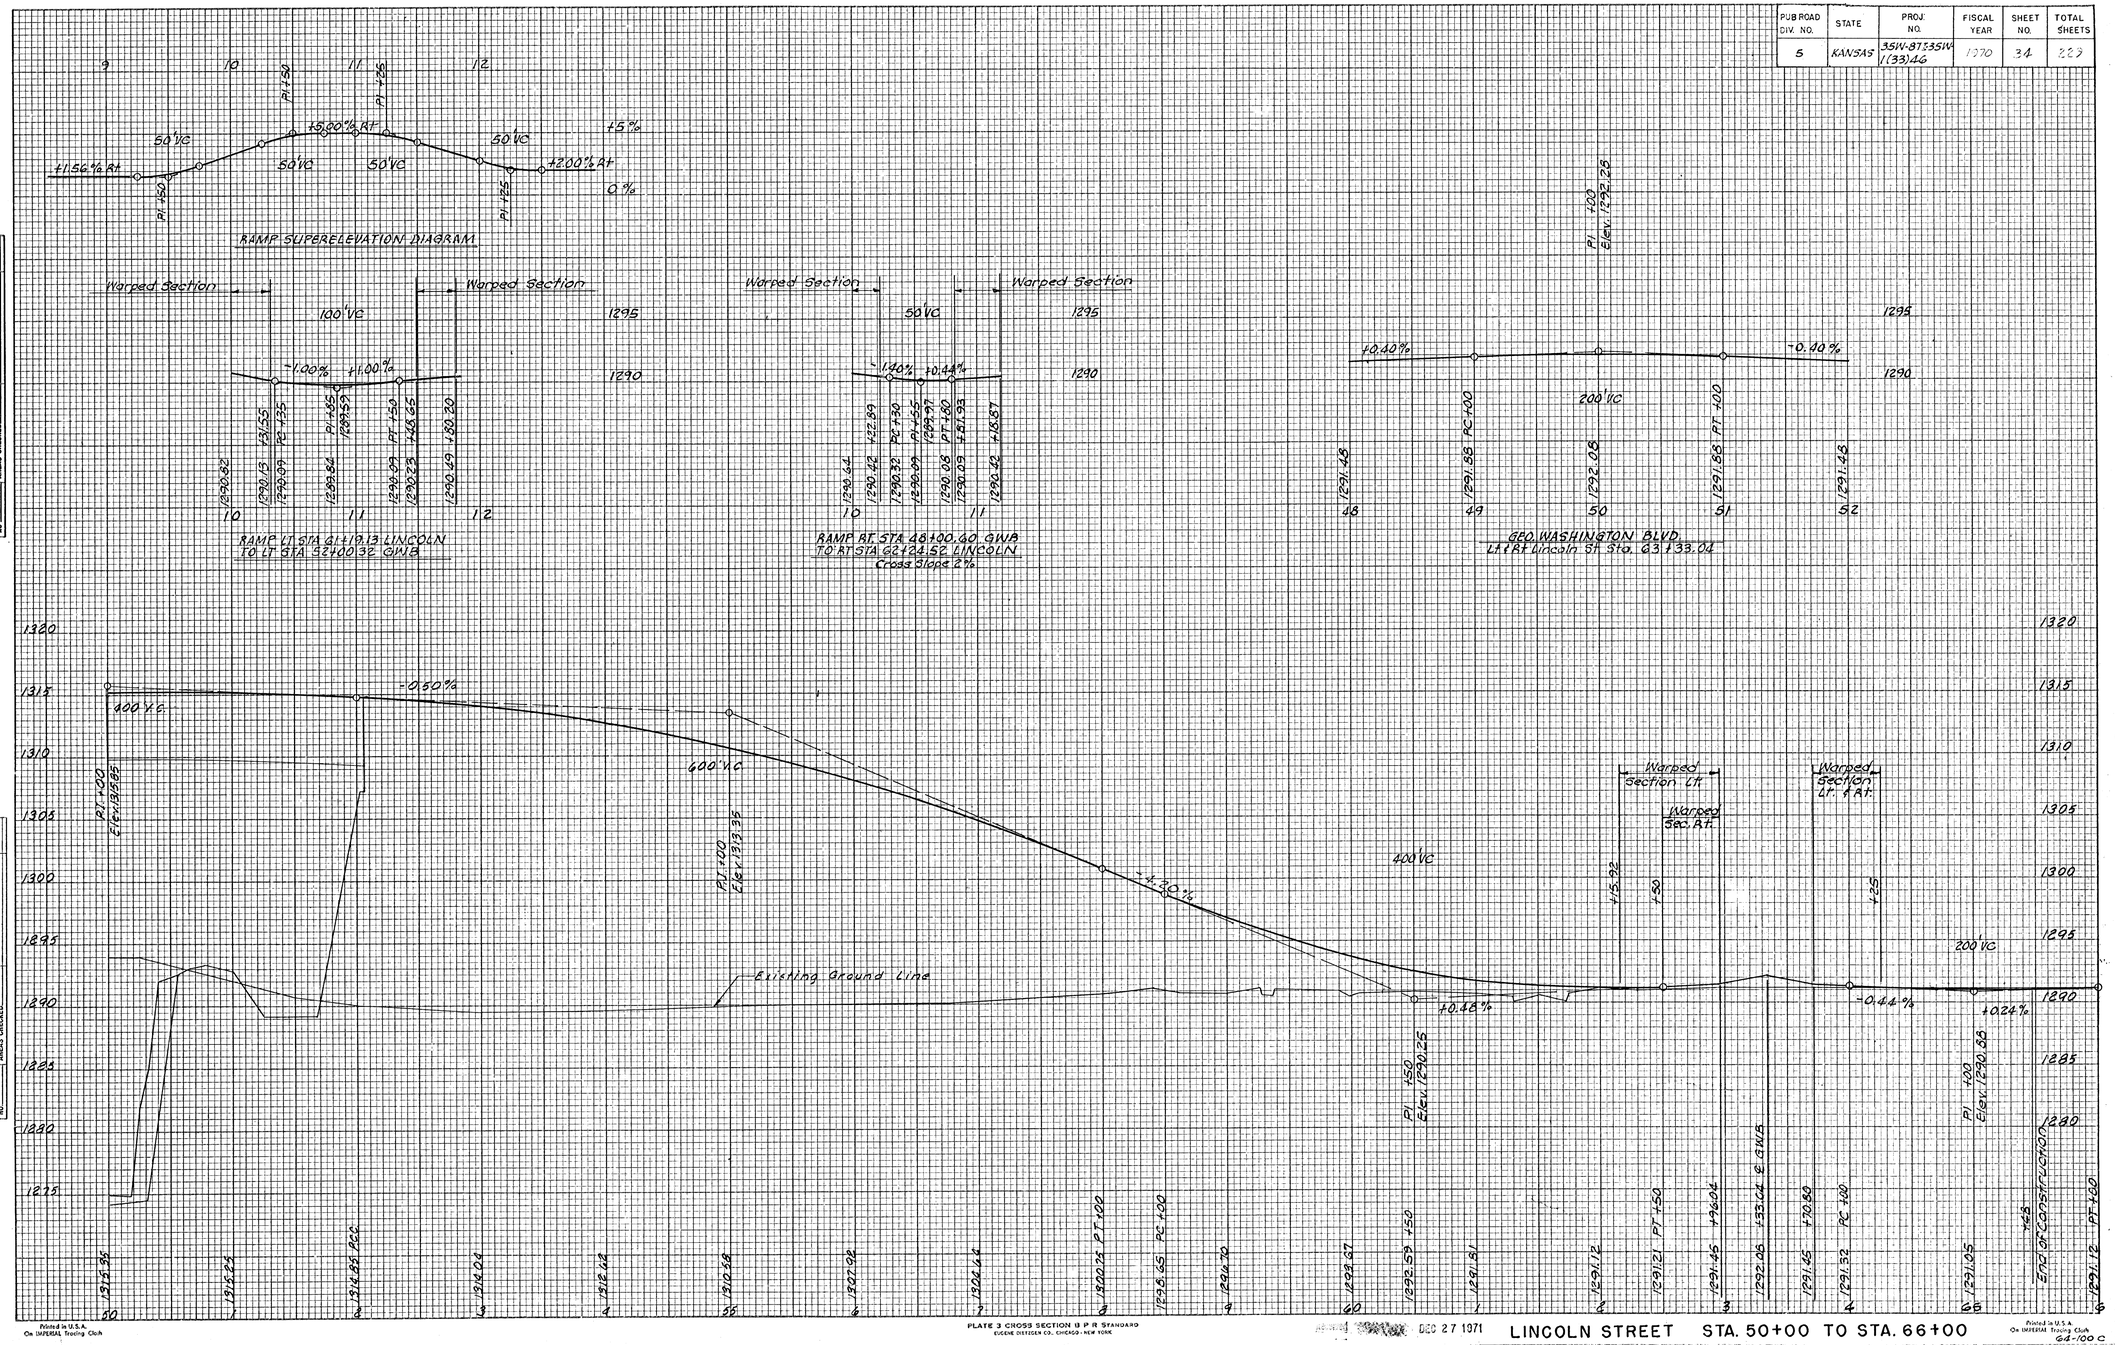

FINAL SURVEY		BY	DATE
NOTE BOOK	SURVEYED		
	PLOTTED		
	TEMPLATE		
	AREAS		
	AREAS CHECKED		
NO.			

ORIGINAL SURVEY		BY	DATE
NOTE BOOK	SURVEYED		
	PLOTTED		
	TEMPLATE		
	AREAS		
	AREAS CHECKED		
NO.			

Printed in U.S.A. On IMPERIAL Tracing Cloth

PLATE 3 CROSS SECTION U P R STANDARD
EUGENE DIETZGEN CO. CHICAGO · NEW YORK

DEC 27 1971

LINCOLN STREET STA. 50+00 TO STA. 66+00

Printed in U.S.A. On IMPERIAL Tracing Cloth
G4-100 C