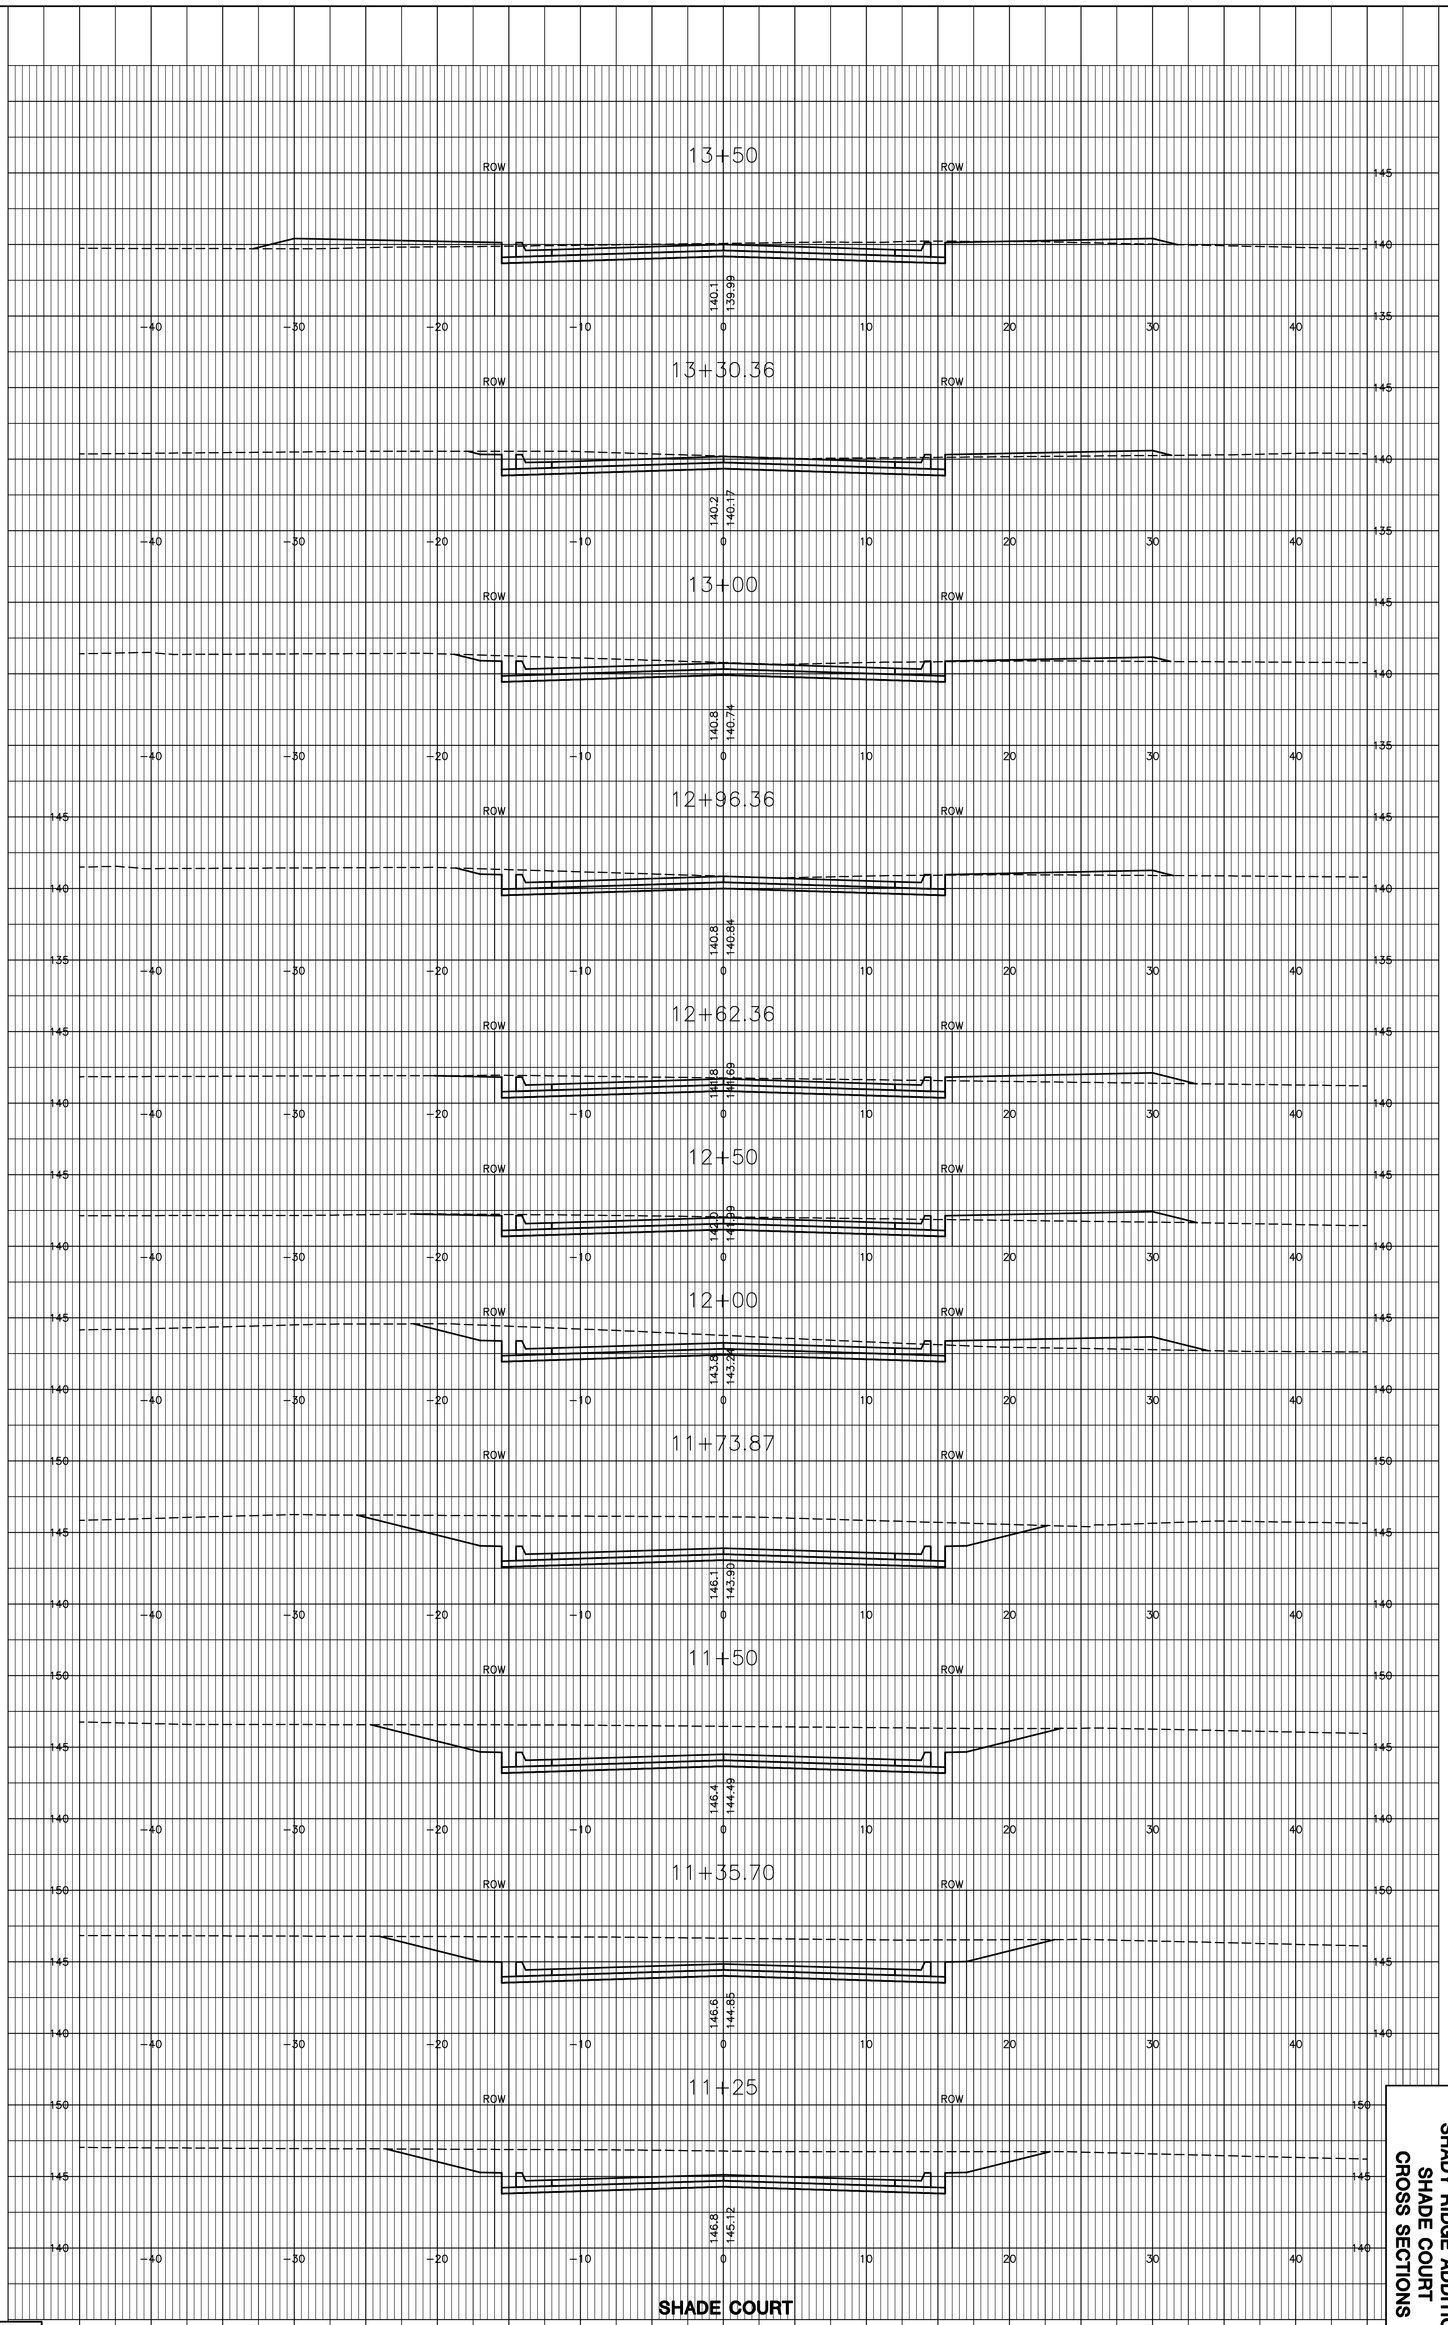

SHADE COURT

SHADY RIDGE ADDITION
SHADE COURT
CROSS SECTIONS