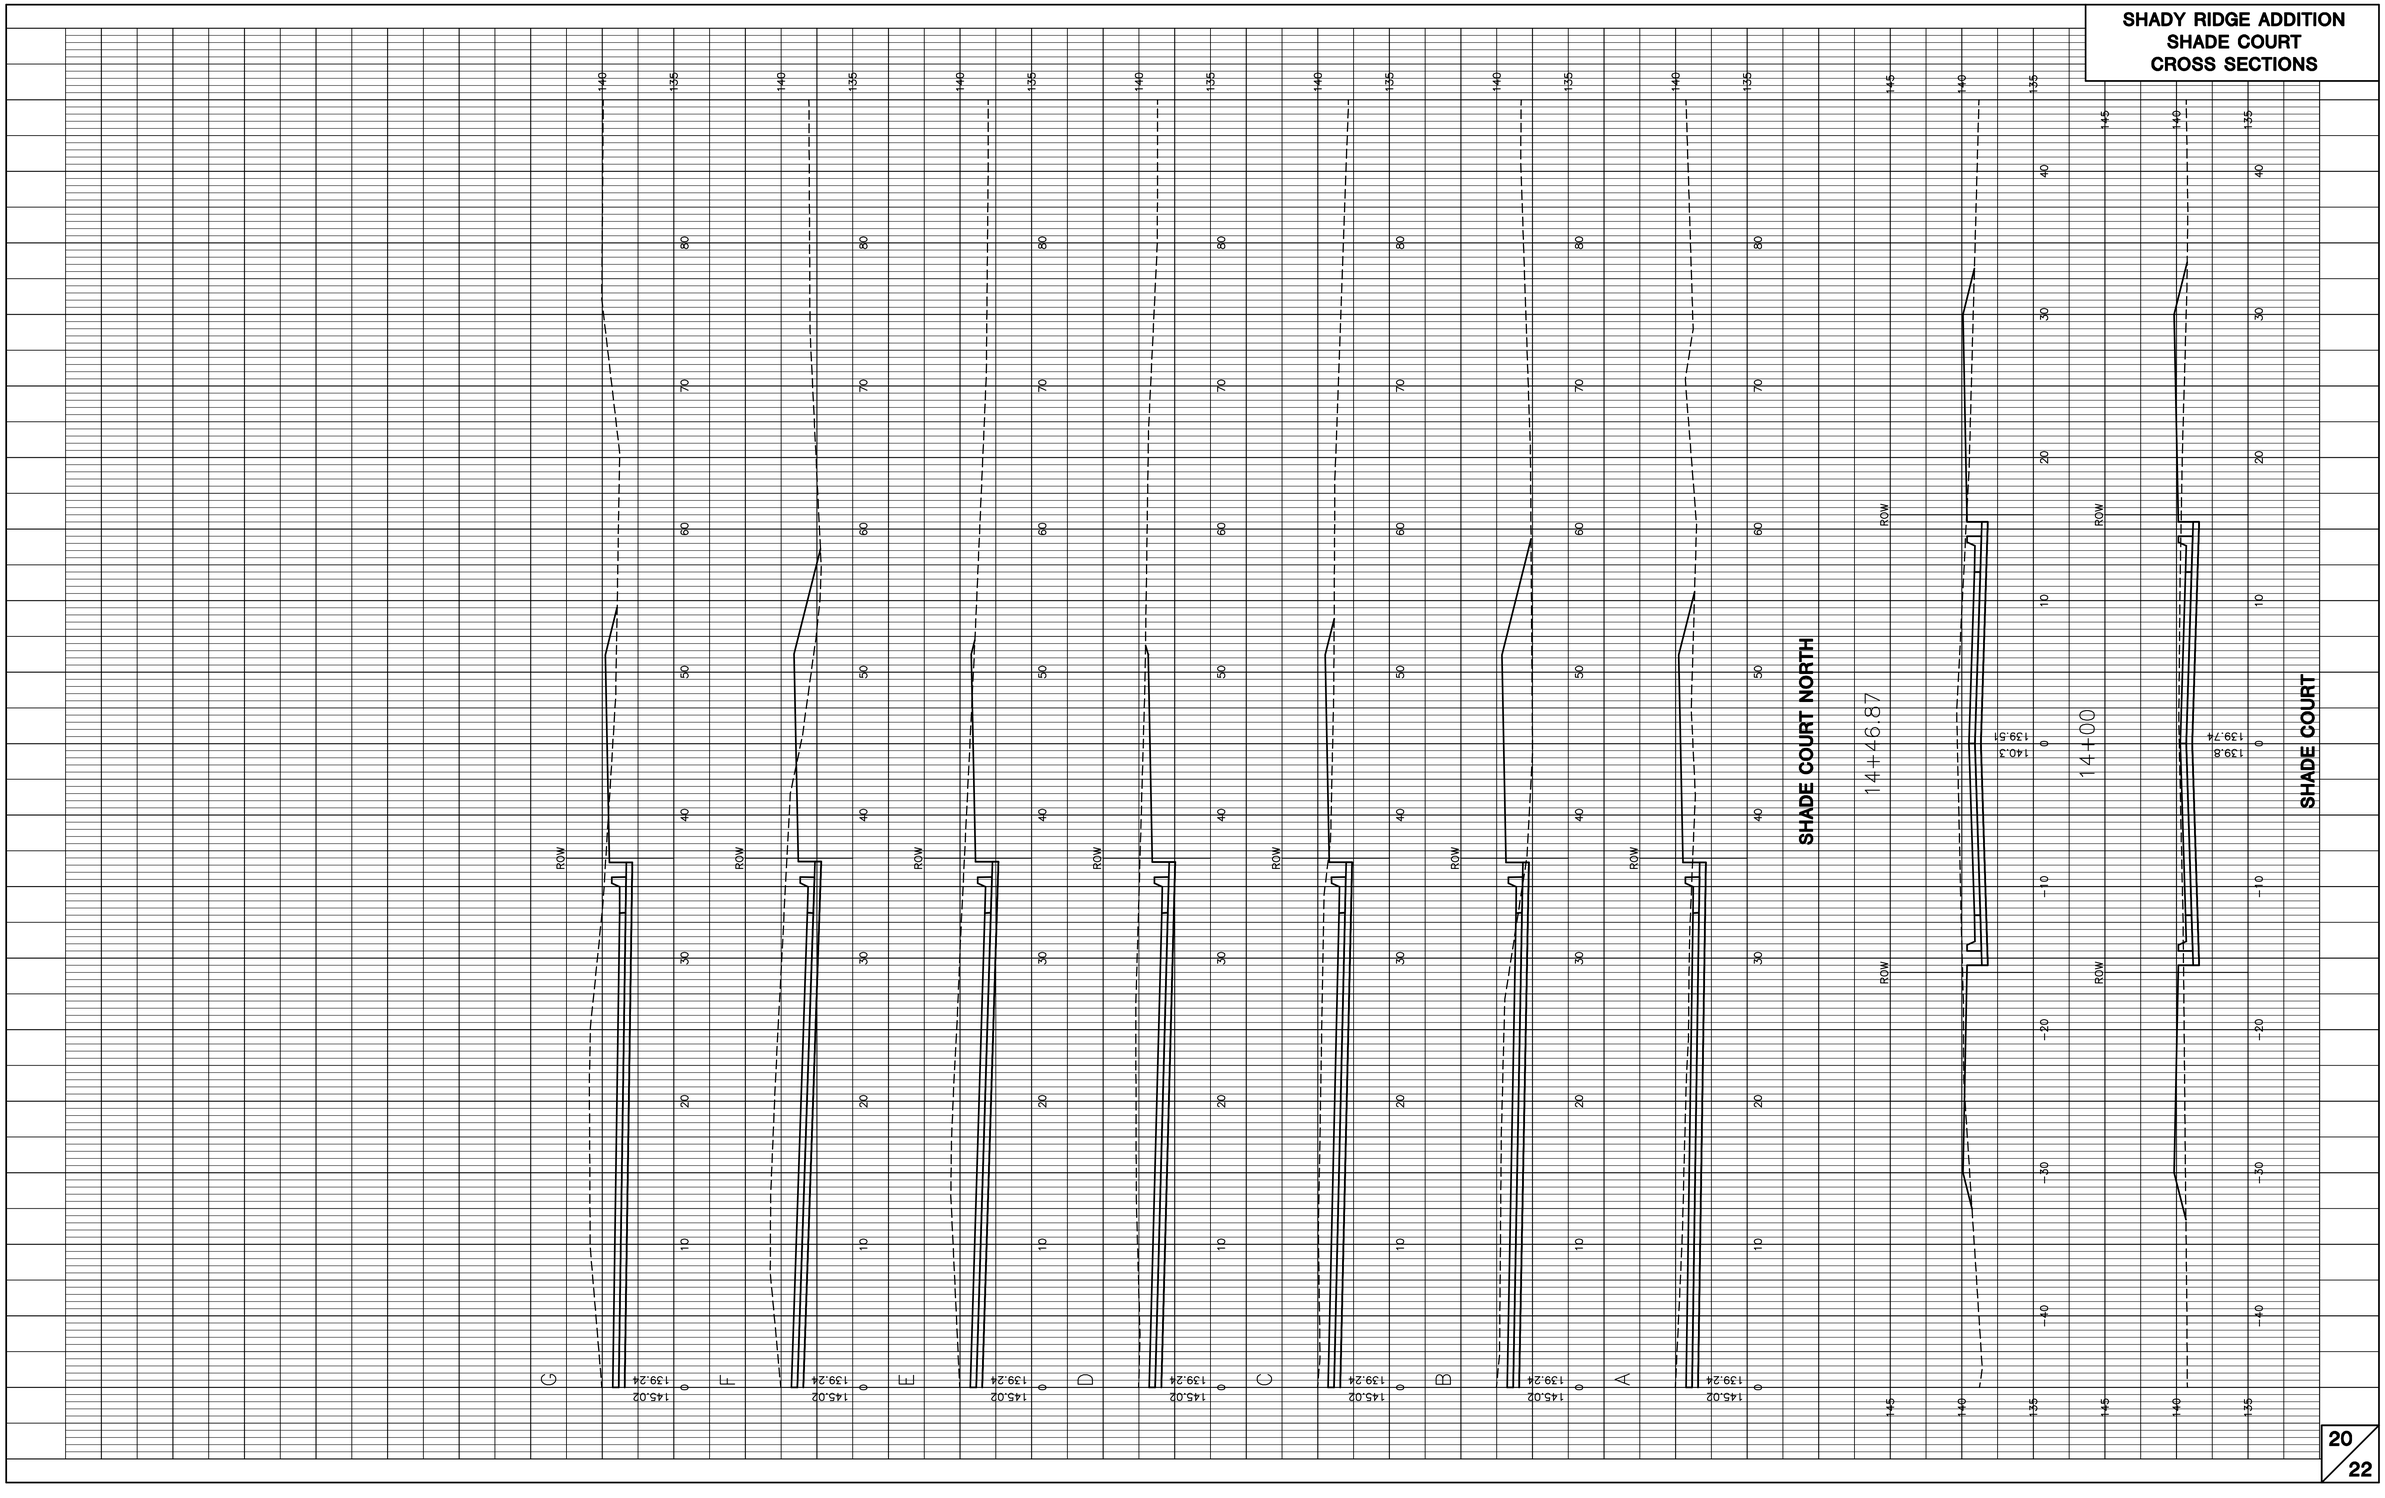SHADY RIDGE ADDITION
SHADE COURT
CROSS SECTIONS