



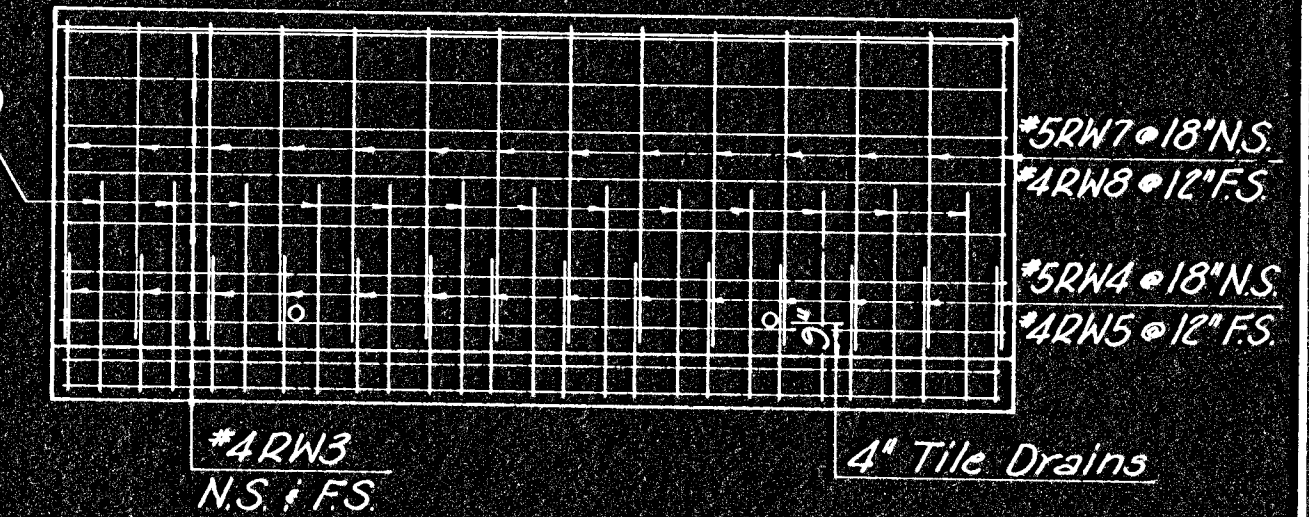


VIEW E-E

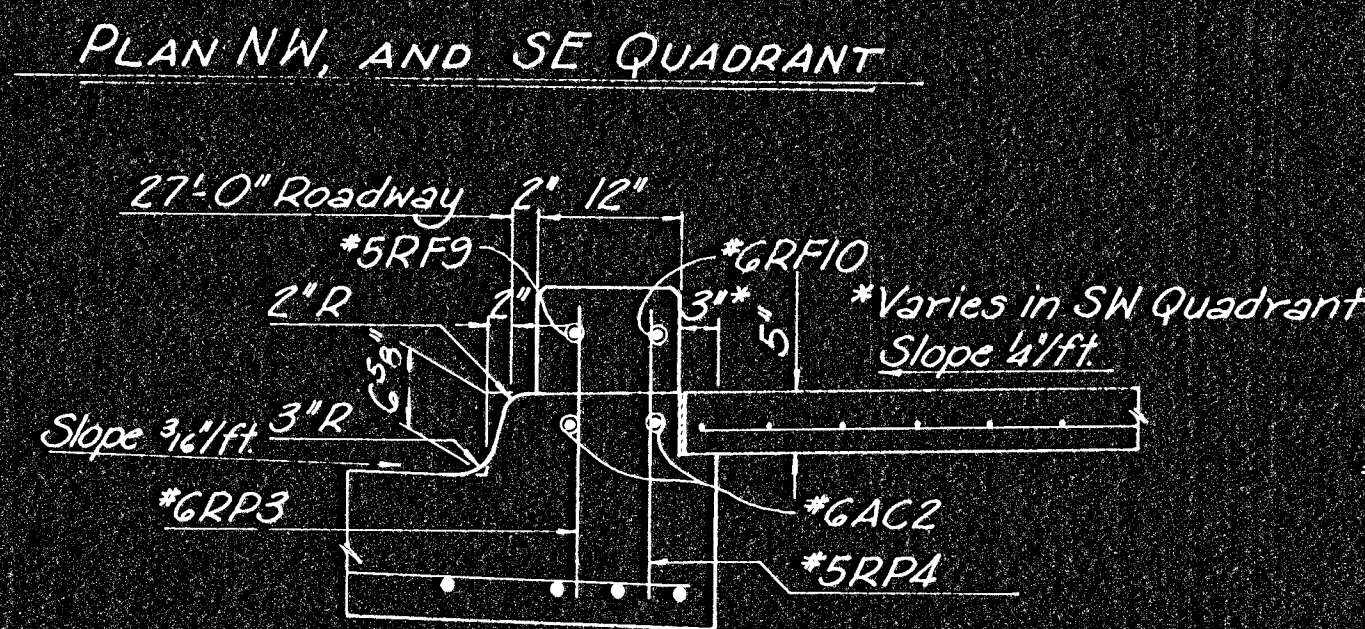



NW, NE & SE QUADRANT

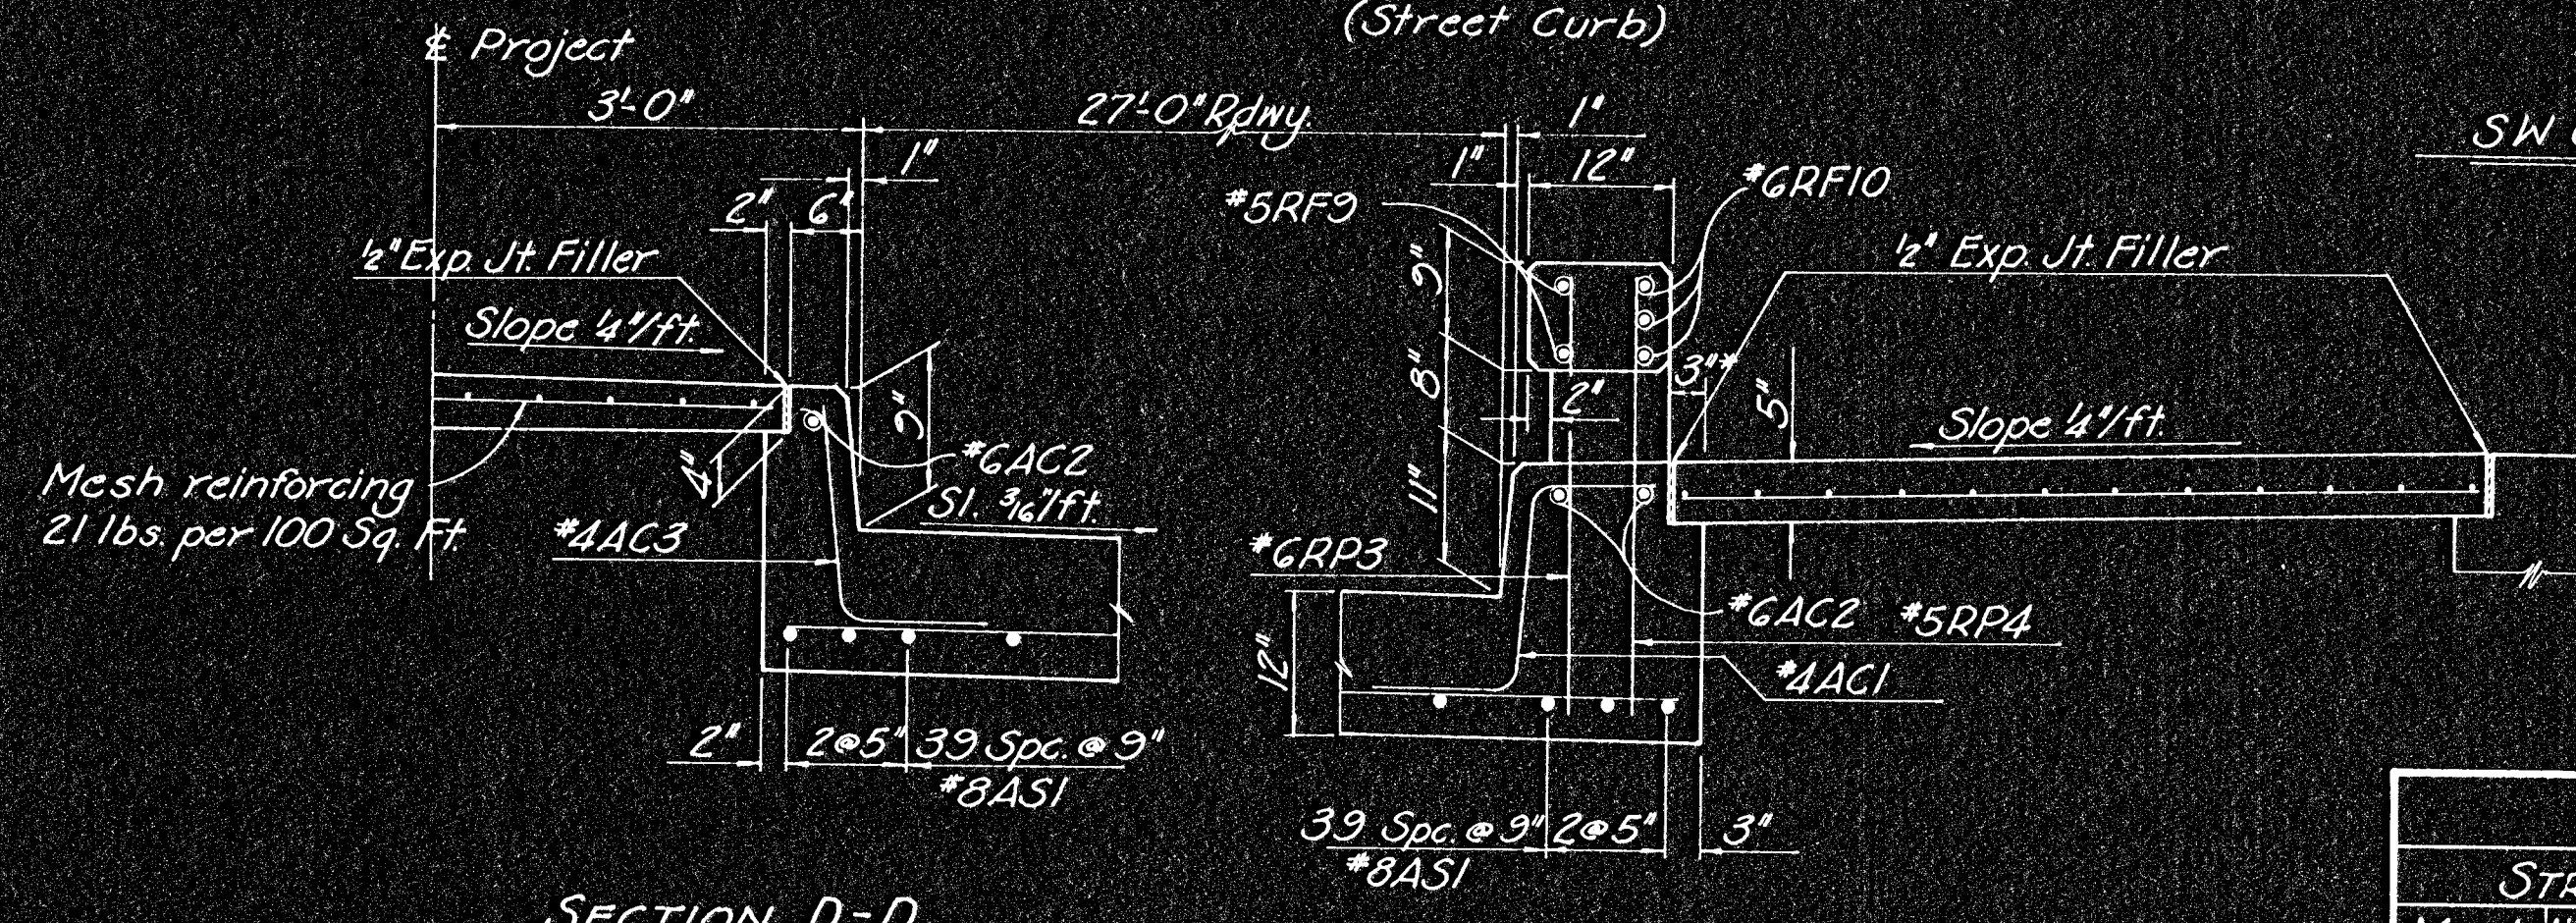

PLANS SHOWING REINFORCING

RETAINING WALLS (4)							
STRAIGHT BARS				BENT BARS			
Mark	No. Req'd	Size	Lgth	Mark	No. Req'd	Size	Lgth
RW2	107	5	5'-0"	RW4	56	5	5'-4
RW3	78	4	19'-6"	RW5	83	4	5'-7
				RW6	51	5	6'-10
RW7	56	5	6'-9"	RW24	2	4	20'-0
RW8	83	4	6'-9"	Class A Conc. 392 Cu. Yd.			
				Reinf. Steel 3650 Lbs.			
RW23	20	4	10'-3"	Class III Exc. 95 Cu. Yd.			
RW25	28	4	9'-3"				

CITY OF WICHITA, KANSAS
R.W. LINN, P.E., CITY ENGINEER

FIRST STREET BRIDGE OVER THE ARKANSAS RIVER APPROACH SLAB AND RETAINING WALL DETAILS

DELAMATER, FREUND & SCHERER, P.A.
CONSULTING ENGINEERS
WICHITA, KANSAS

SCALE	DATE <i>June, 1974</i>	DWG. NO. <i>89-G-21</i>
-------	------------------------	-------------------------