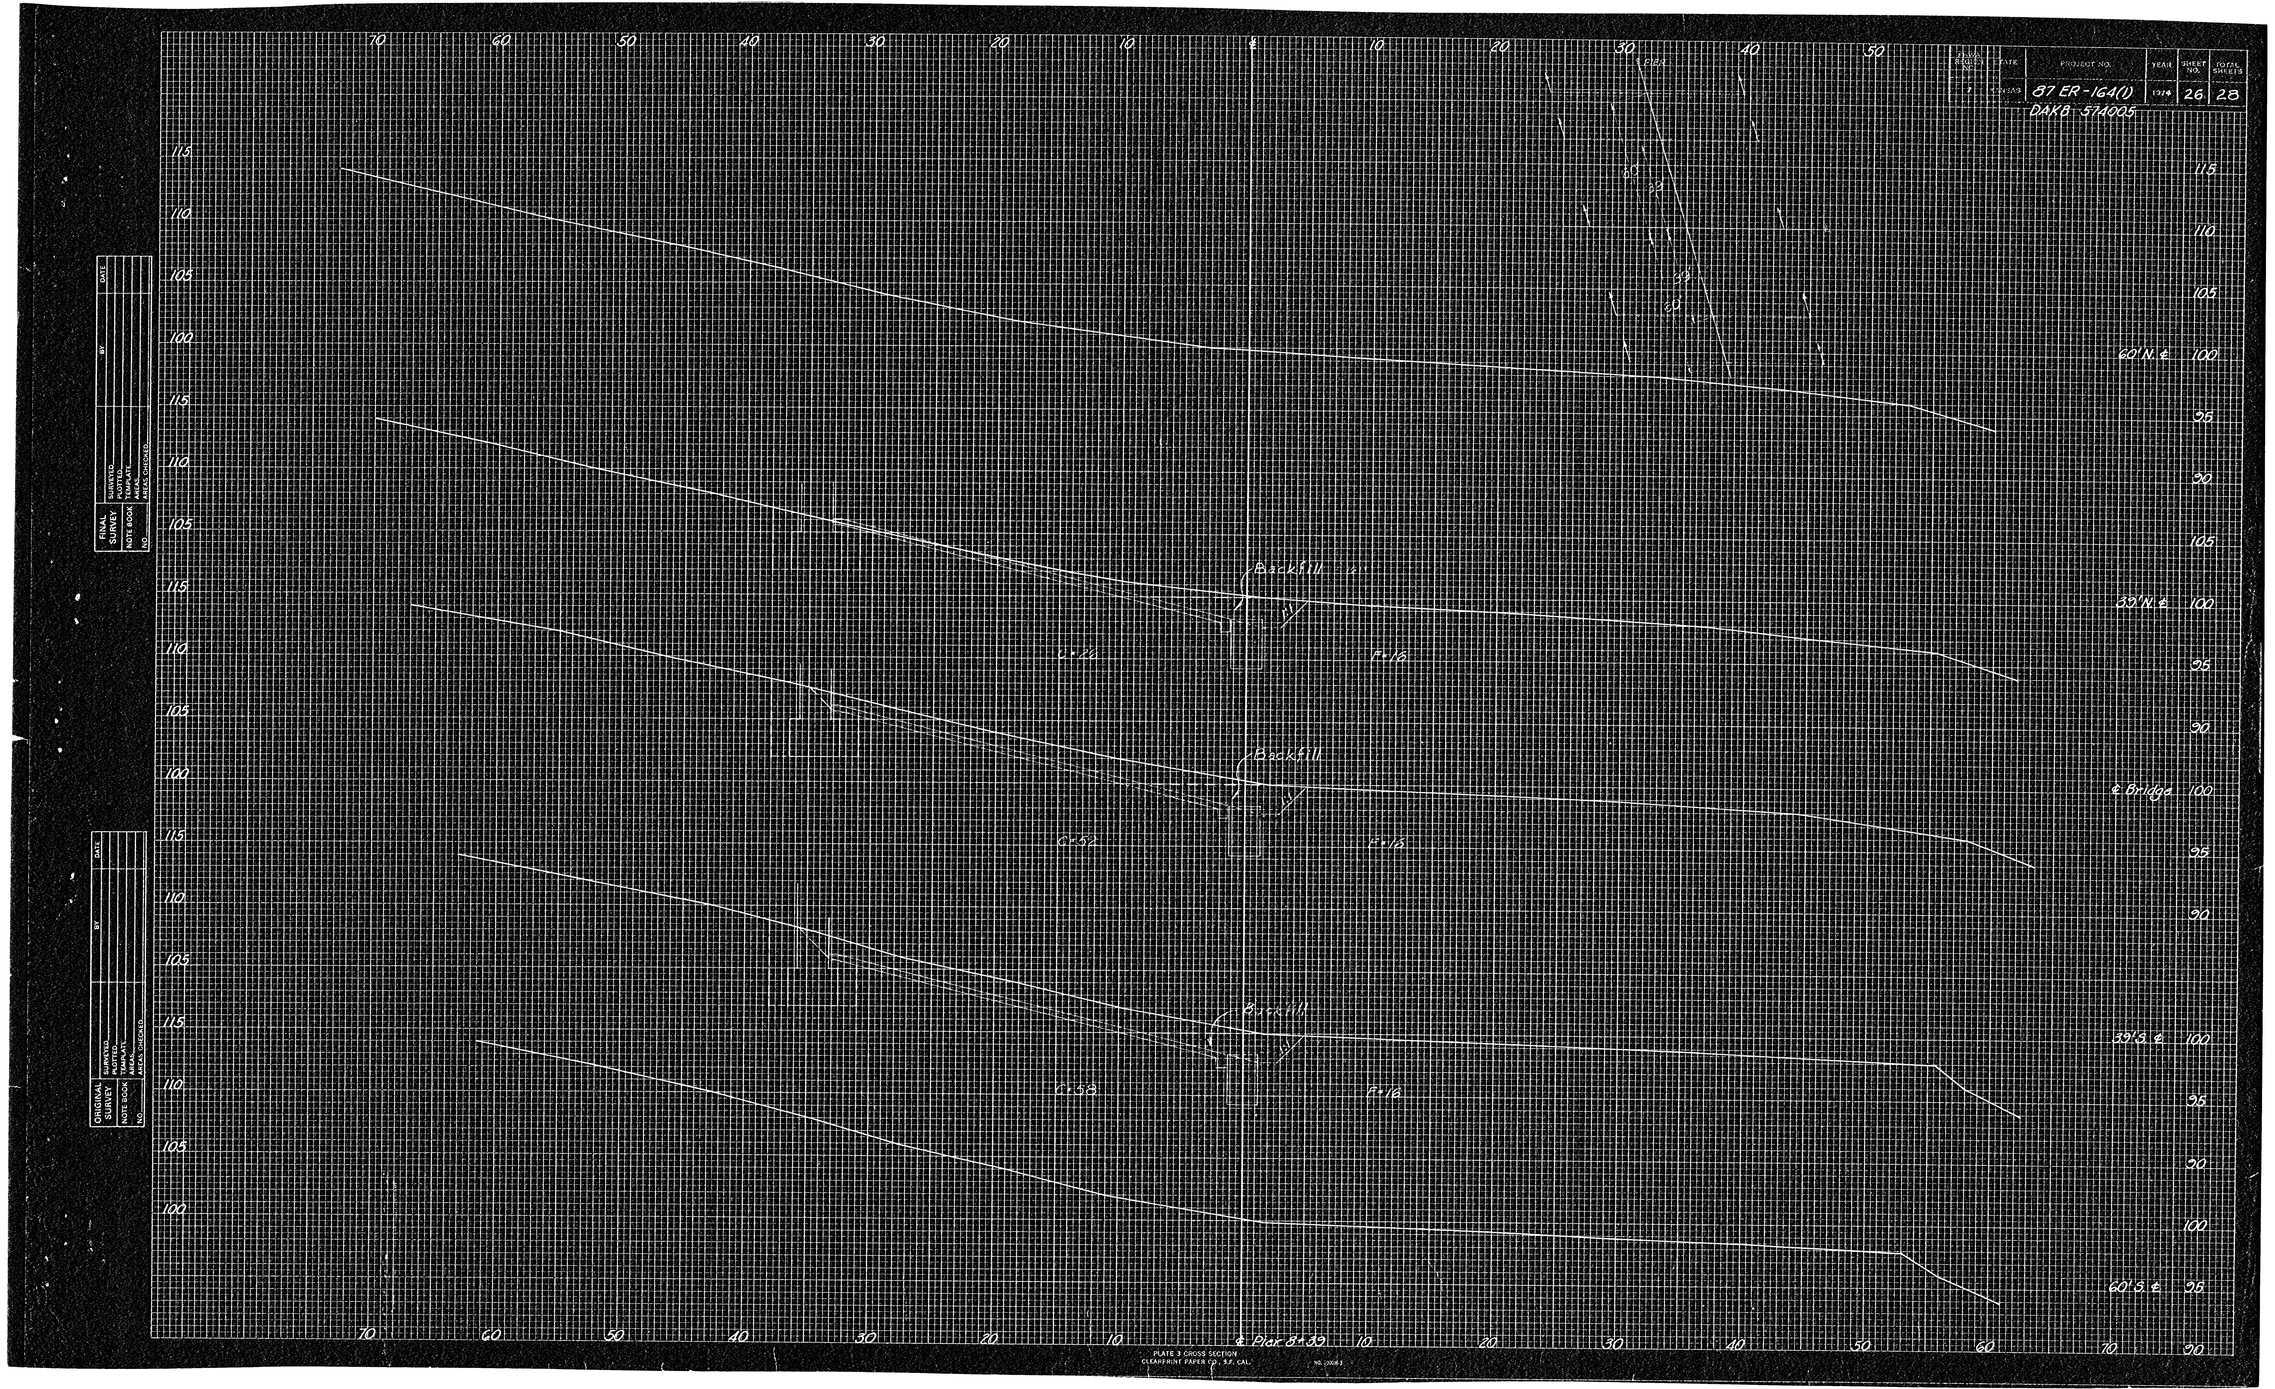

STATE	PROJECT NO.	YEAR	SHEET NO.	TOTAL SHEETS
CALIF.	87 ER-164(1)	1974	26	28

DAKB 574005

PLATE 3 CROSS SECTION
CLEARPRINT PAPER CO., S.F., CAL.
NO. 2008-3