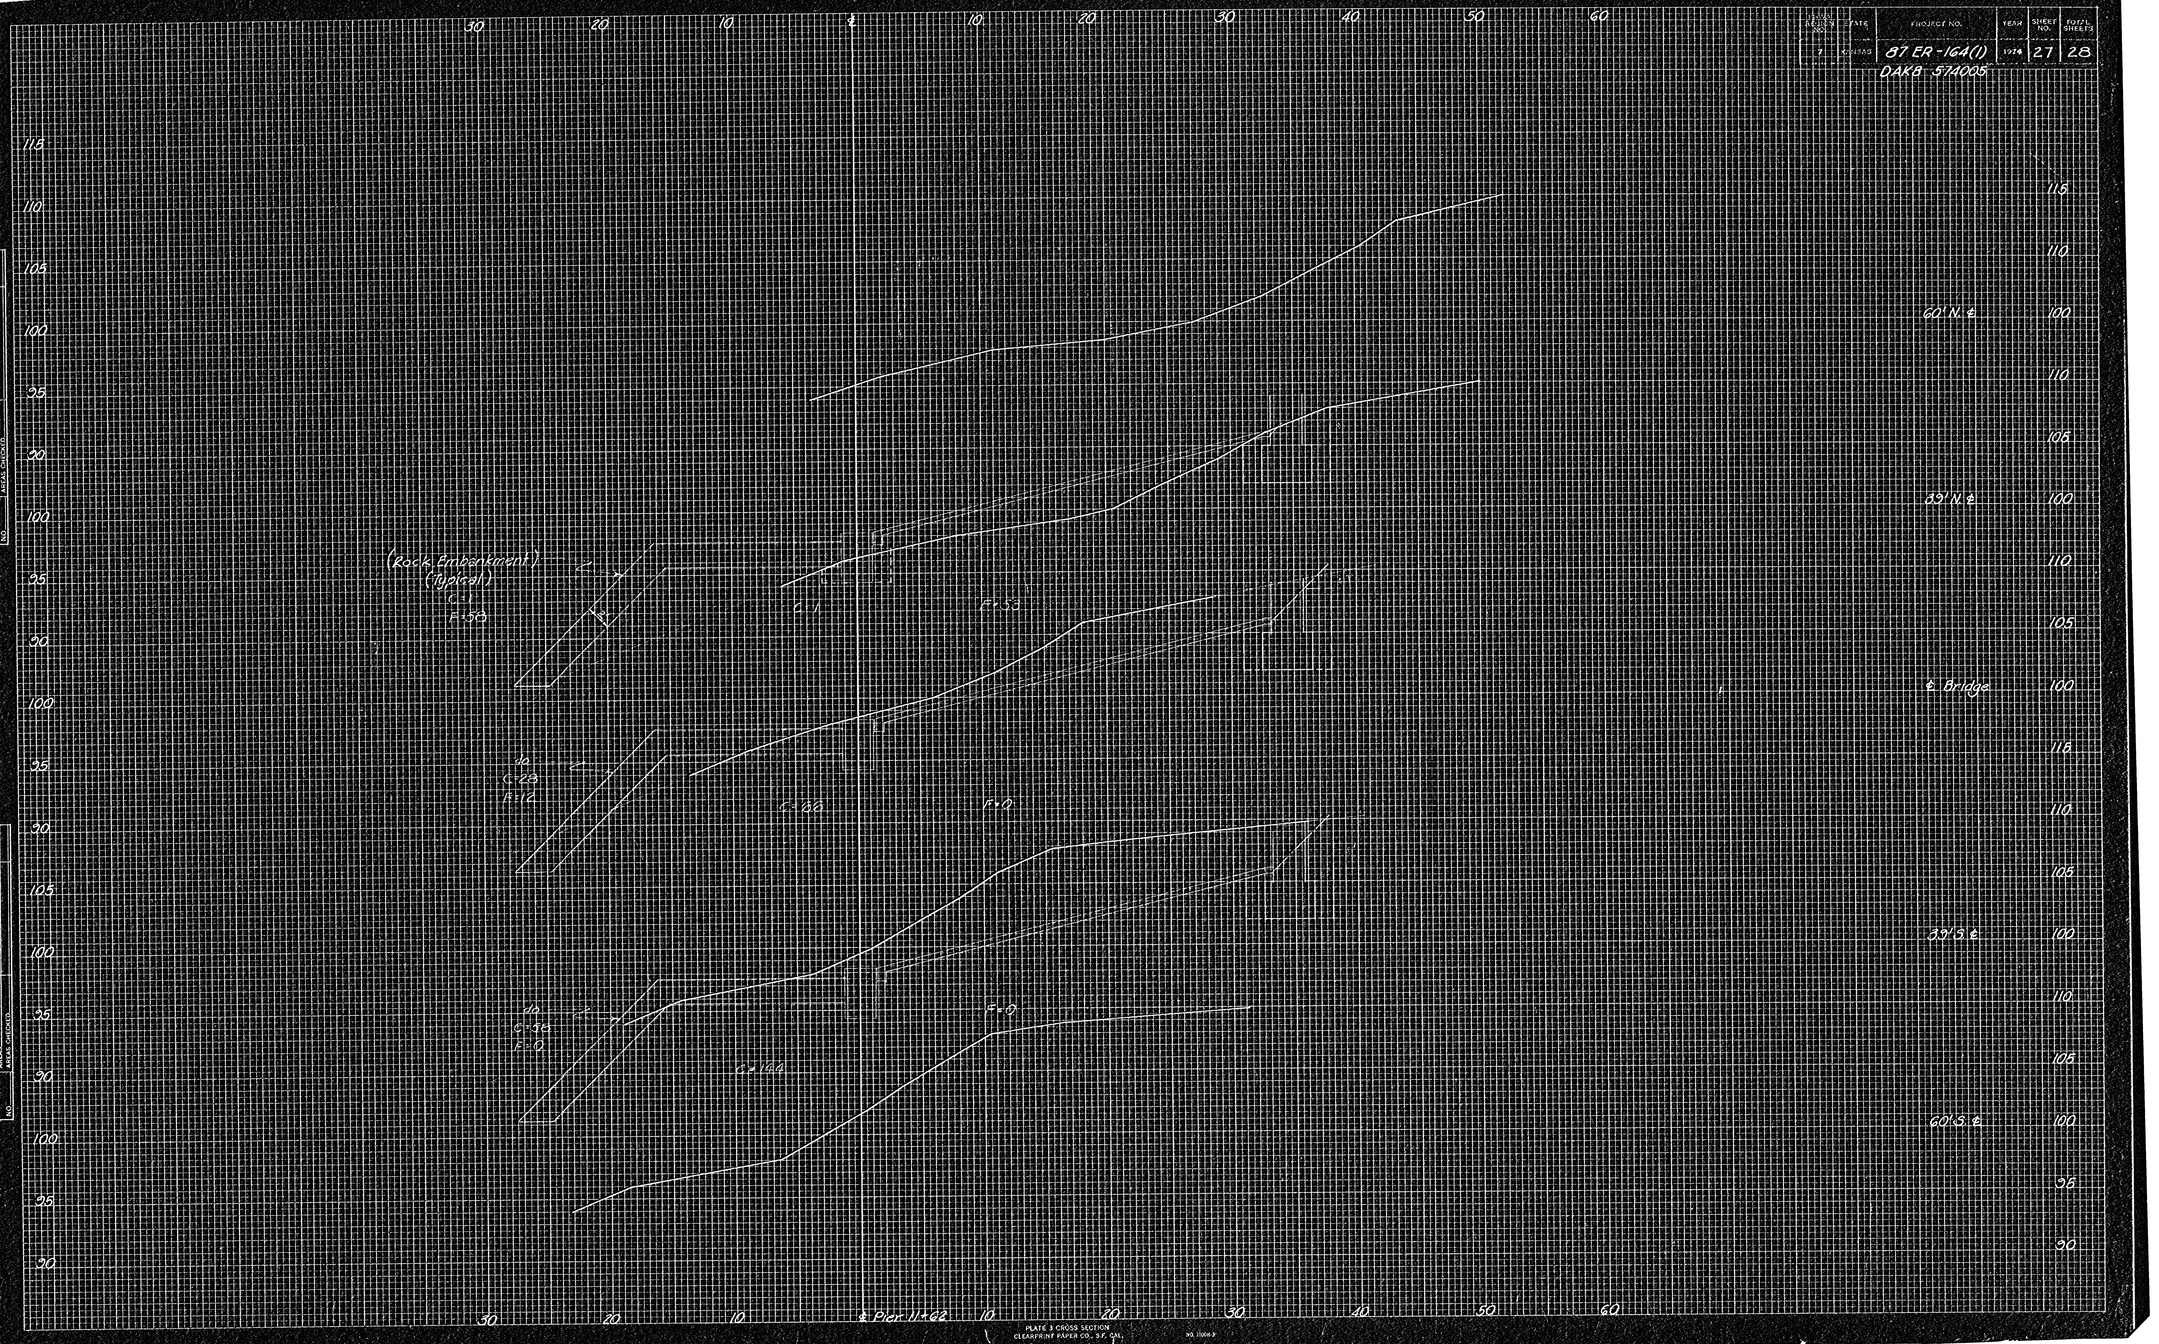

SHEET NO.	TOTAL SHEETS	STATE	PROJECT NO.	YEAR
27	28	CALIFORNIA	87 ER-164(1)	1978

DAKB 574005

FINAL SURVEY
NOTE BOOK
NO.
SURVEYED
PLOTTED
TRIPLICATE
AREAS CHECKED
BY
DATE

ORIGINAL SURVEY
NOTE BOOK
NO.
SURVEYED
PLOTTED
TRIPLICATE
AREAS CHECKED
BY
DATE

PLATE 3 CROSS SECTION
CLEARPRINT PAPER CO., S.F. CAL. NO. 11008-9