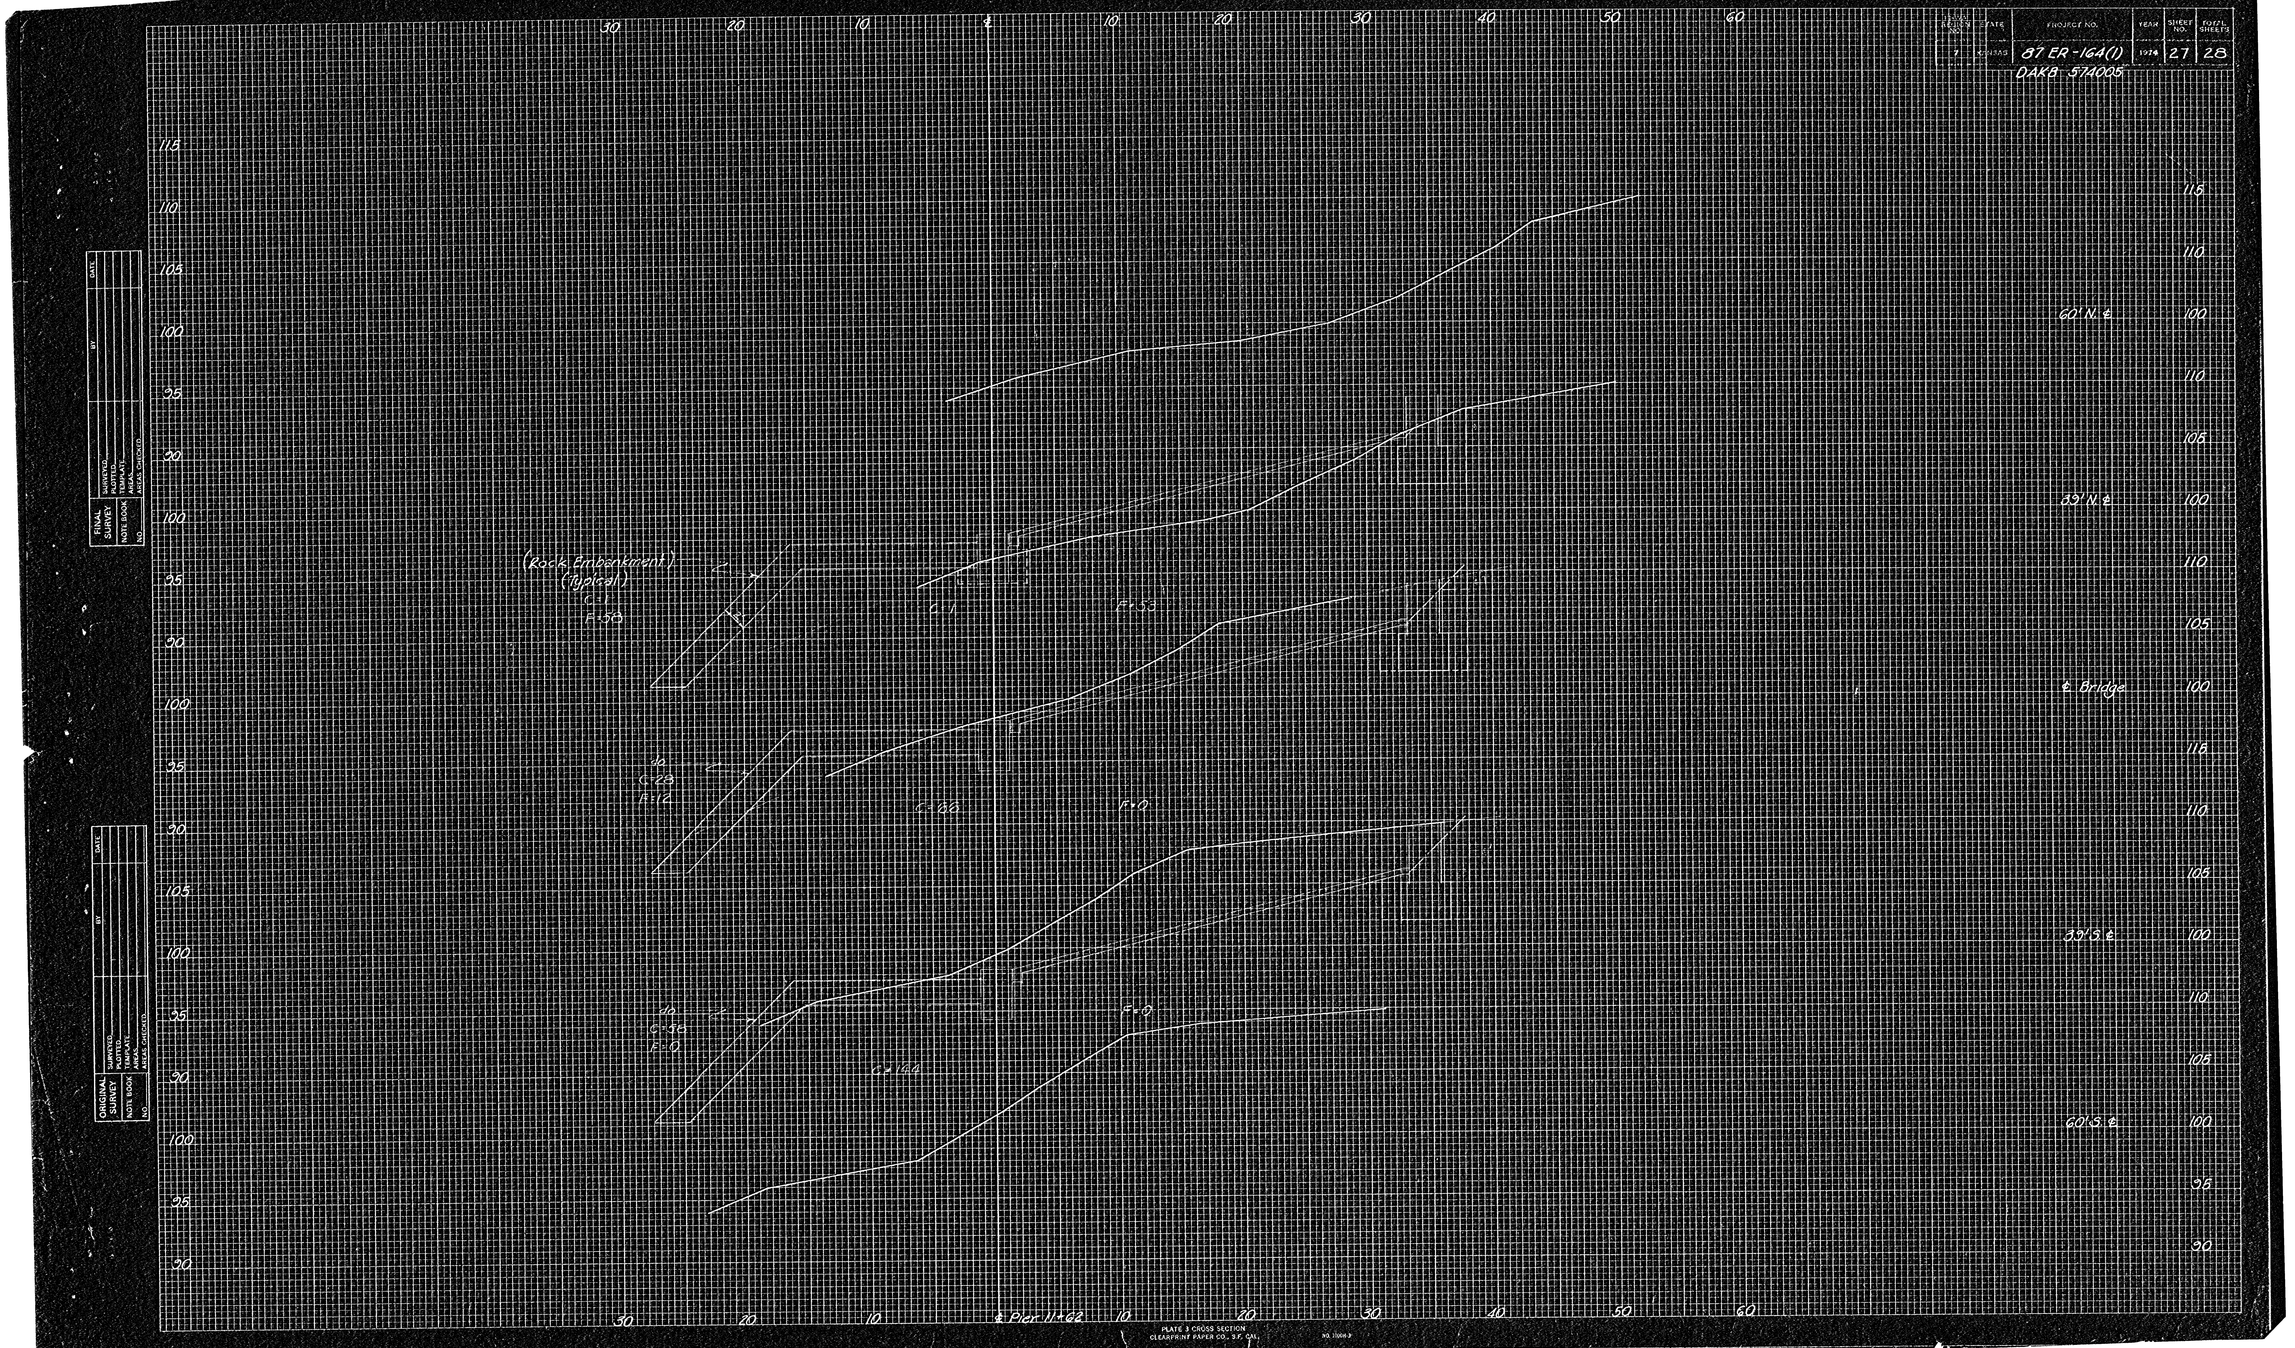


| BRIDGE RECORD NO. | STATE | PROJECT NO. | YEAR | SHEET NO. | TOTAL SHEETS |
|---|---|---|---|---|---|
| 7 | CALIFORNIA | 87 ER-164(1) | 1974 | 27 | 28 |

DAKB 574005

FINAL SURVEY
NOTE BOOK
NO.
SURVEYED
PLOTTED
TRIANGULATION
AREAS CHECKED
BY
DATE

ORIGINAL SURVEY
NOTE BOOK
NO.
SURVEYED
PLOTTED
TRIANGULATION
AREAS CHECKED
BY
DATE

PLATE 3 CROSS SECTION
CLEARPRINT PAPER CO., S.F. CAL.
NO. 1100H