

FHWA REGION NO.	STATE	PROJECT NO.	YEAR	SHEET NO.	TOTAL SHEETS
7	KANSAS		1978	38	143


PROJ. NO. (BC) 96-87 K-044-1(28) PTS. I & II

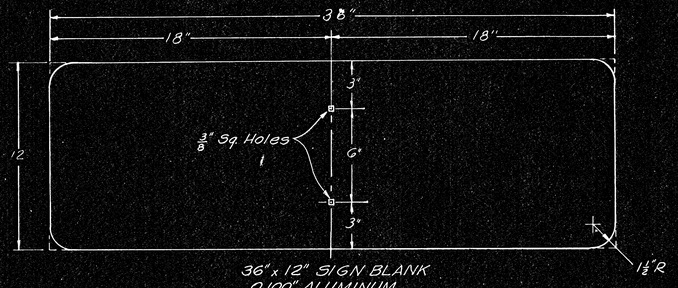


36" x 12" SIGN BLANK
0.100" ALUMINUM

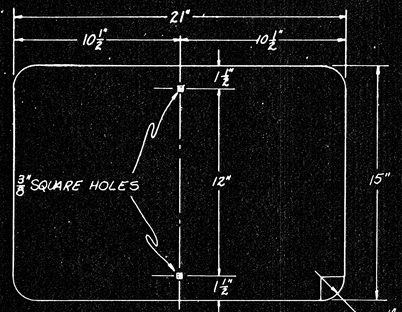


21" x 15" SIGN BLANK
0.080" ALUMINUM

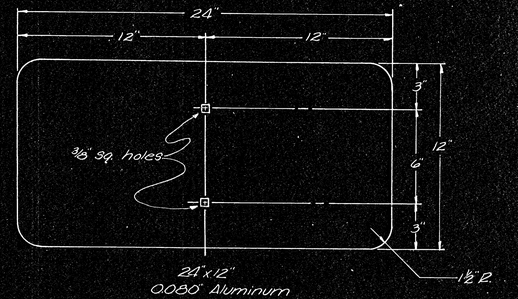


24" x 12"
0.080" Aluminum

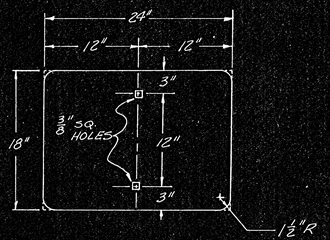


24" x 18" SIGN BLANK
0.080" ALUMINUM

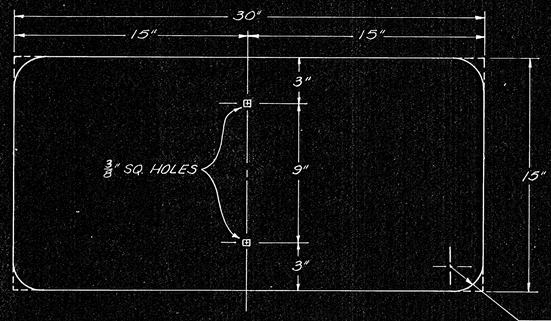


30" x 15" SIGN BLANK
0.080" ALUMINUM

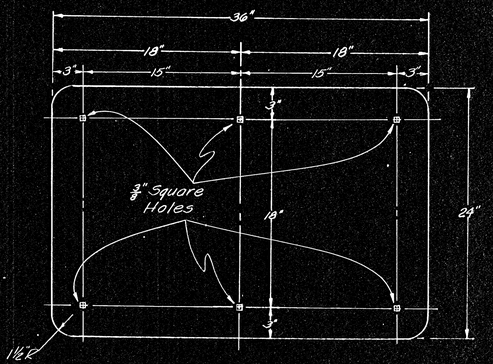

36" x 24" SIGN BLANK
0.100 ALUMINUM

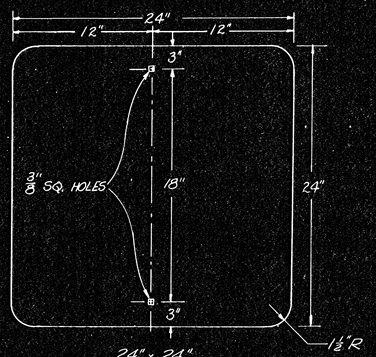

24" x 24"
SIGN BLANK
0.080" ALUMINUM

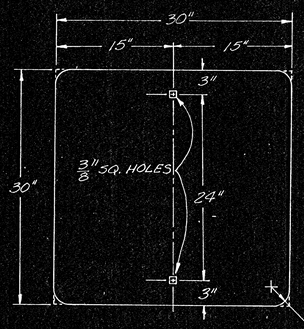

30" x 30" SIGN BLANK
0.100" ALUMINUM

NO.	DATE	REVISIONS	BY	APP'D
3				
2				
1				

KANSAS DEPARTMENT OF TRANSPORTATION

DETAILS
FOR
FLAT SHEET SIGN BLANKS

SHEET NO. 38 OF 143	SCALE Variable	APP'D			
DESIGNED D.B.	DETAILED D.B.	QUANTITIES		TRACED D.B.	
DESIGN CK. W	DETAIL CK. W	QUAN. CK.		TRACE CK. W	