

F.H.W.A. REGION NO.	STATE	PROJECT NO.	FISCAL YEAR	SHEET NO.	TOTAL SHEETS
7	KANSAS		1978	47	143

PROJ. NO. (BC) 96-87 K-044-1(28) PTS. I & II

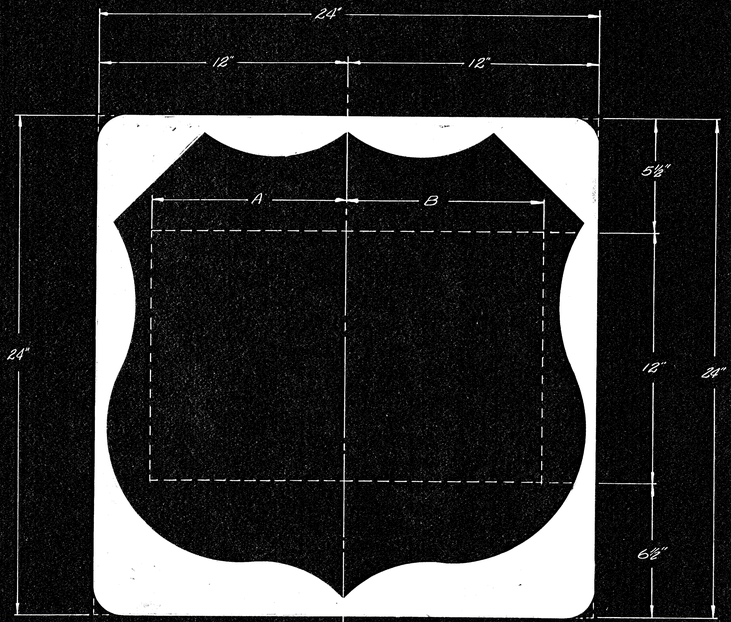

M1-4
4.00 Sq. Ft.

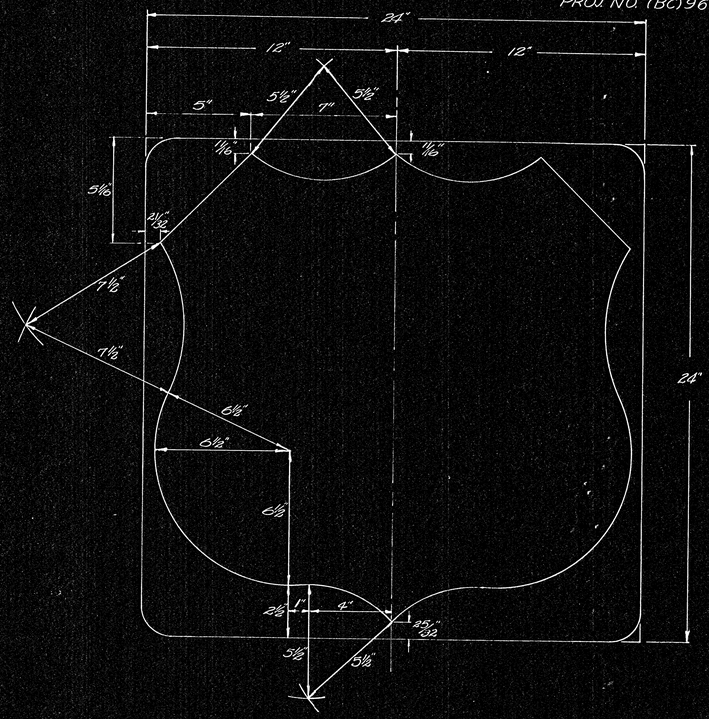

Shield No.	Size	Digits	Digit Series	A	B
M1-4	24"x24"	81	E	8⅛"	8½"
M1-4	24"x24"				

Note:
Color specifications (Direct screen process)
Sign face shall be covered with enclosed lens silver reflective sheeting.
Digits and area around shield shall be black process ink.

See flat sign detail sheet for aluminum alloys and thickness required.
The type of adhesive for reflective sheeting may be solvent activated, heat activated, or pressure sensitive.

NO.	DATE	REVISIONS	BY	APP'D
3				
2				
1				

KANSAS DEPARTMENT OF TRANSPORTATION

Design Details for US Route Markers

(Independent Use)

SHEET NO. 47 OF 143	SCALE	APP'D	
DESIGNED H.H.	DETAILED H.H.	QUANTITIES	TRACE
DESIGN CK. W	DETAIL CK. W	QUAN. CK.	TRACE CK.