FHWA REGION NO.	STATE	PROJECT NO.	YEAR	SHEET NO.	TOTAL SHEETS
7	KANSAS		1978	50	143

PROJ. NO. (BC)96-87 K-044-1(28) PTS. I & II




R2-1

*Optically space numerals about vertical centerline.

SIGN	DIMENSIONS (INCHES)											
	A	B	C	D	E	F	G	H	J	K	L	
MIN	18	24	3/8	5/8	3	3E	2	8E	1-1/2	7-3/16	5-1/2	
STD	24	30	3/8	5/8	4	4E	2	10E	1-1/2	9-9/16	7-5/16	
EXPWY	36	48	5/8	7/8	8	6E	5	14E	2-1/4	14-3/8	11	
FWY.	48	60	3/4	1-1/4	8	8E	6	18E	3	19-1/8	14-5/8	

COLORS

LEGEND – BLACK (NON-REFL)
BACKGROUND – WHITE (REFL)

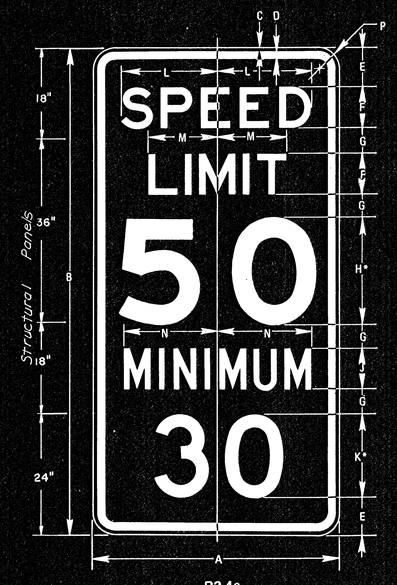


R2-4a

*Optically space numerals about vertical centerline.

SIGN	DIMENSIONS (INCHES)														
	A	B	C	D	E	F	G	H	J	K	L	M	N	P	
MIN. & STD.	24	48	3/8	5/8	4	4E	2-1/2	10E	4C	8D	9-5/8	7-5/16	9-3/16	1-1/2	
EXPWY.	36	72	5/8	7/8	6	6E	4	14E	6C	12D	14-3/8	11	13-3/4	2-1/4	
FWY.	48	96	3/4	1-1/4	8	8E	6-1/2	16E	8C	14D	19-1/4	14-5/8	18-3/8	3	

COLORS

LEGEND – BLACK (NON-REFL)
BACKGROUND – WHITE (REFL)

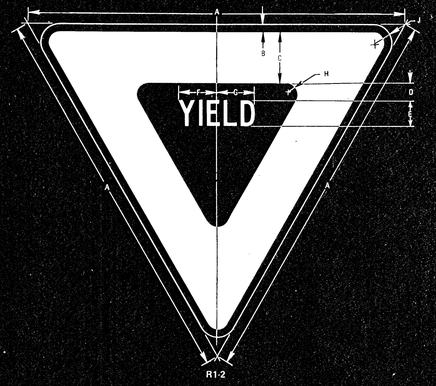

R1-2

SIGN	DIMENSIONS (INCHES)								
	A	B	C	D	E	F	G	H	J
MIN	30	5/8	4	1-3/4	2-1/2C	3-15/16	3-5/8	7/8	1-1/2
STD	36	3/4	5	2	3C	4-11/16	4-3/8	1-1/4	2
EXPWY	48	1	6	2-3/4	4C	6-1/4	5-7/8	2	3
FWY.	60	1-1/2	8	3-1/2	5C	7-7/8	7-1/4	2-1/2	4

COLORS

LEGEND – RED (REFL)
BACKGROUND – WHITE (REFL)

NO.	DATE	REVISIONS	BY	APP'D
3				
2				
1				

KANSAS DEPARTMENT OF TRANSPORTATION

DESIGN DETAILS FOR REGULATORY SIGNS

SHEET NO. 50 OF 143	SCALE VARIABLE	APP'D	
DESIGNED DG	DETAILED	QUANTITIES	TRACED
DESIGN CK.	DETAIL CK.	QUAN. CK.	TRACE CK.