


| FHWA REGION NO. | STATE | PROJECT NO. | YEAR | SHEET NO. | TOTAL SHEETS |
|---|---|---|---|---|---|
| 7 | KANSAS | | 1978 | 57 | 143 |

PROJ. NO. (BC) 96-87 K-044-1(28) PTS. I & II

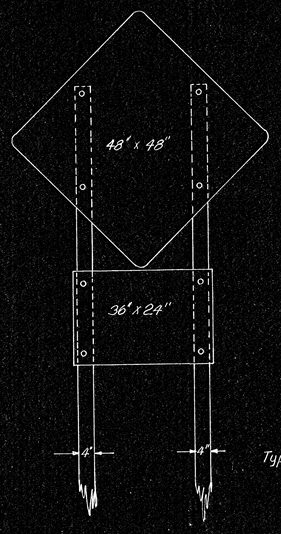




Typical Standard Mounting

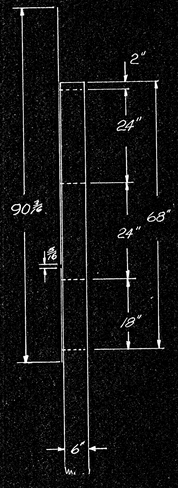

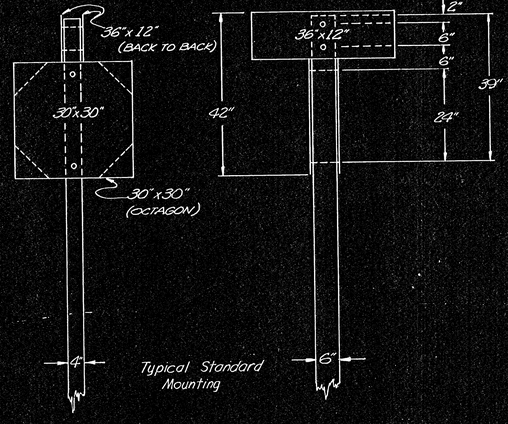


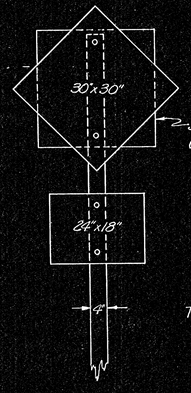

Typical Standard Mounting

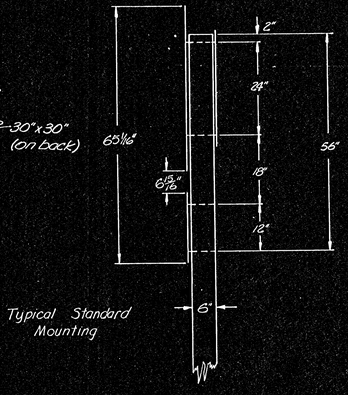




Typical Standard Mounting

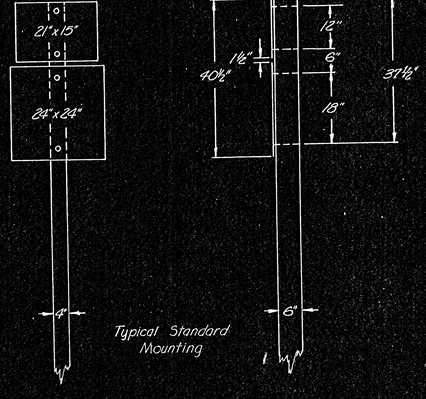



Typical Standard Mounting

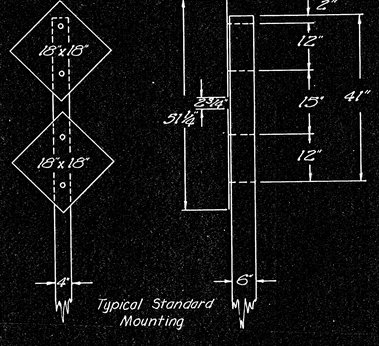


Typical Standard Mounting

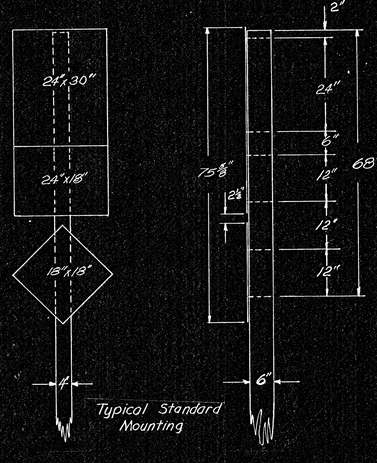


Typical Standard Mounting

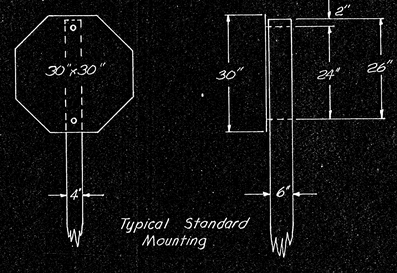


Typical Standard Mounting

| NO. | DATE | REVISIONS | BY | APP'D |
|---|---|---|---|---|
| 3 | | | | |
| 2 | | | | |
| 1 | | | | |

KANSAS DEPARTMENT OF TRANSPORTATION

# MOUNTING DETAILS FOR FLAT SHEET SIGNS ON WOOD POSTS

| | | | |
|---|---|---|---|
| SHEET NO. 57 OF 143 | SCALE VARIABLE | APP'D | |
| DESIGNED DG | DETAILED | QUANTITIES | TRACED |
| DESIGN CK. | DETAIL CK. | QUAN. CK. | TRACE CK. |