F.H.W.A. REGION NO.	STATE	PROJECT NO.	FISCAL YEAR	SHEET NO.	TOTAL SHEETS
7	KANSAS		1978	62	143

PROJ. NO. (BC) 96-87 K-044-1(28) PTS. I & II

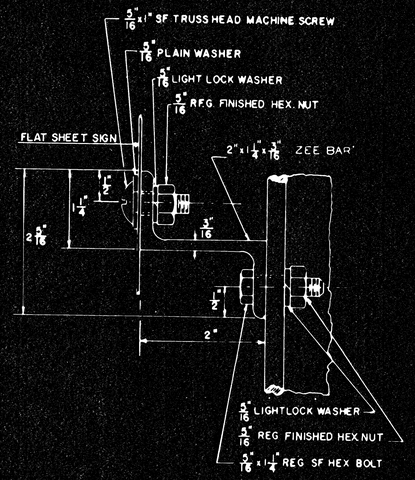

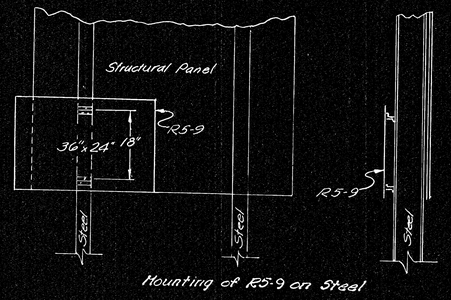

Mounting of R5-9 on Steel

BEAM	A
S3x5.7	7/16"
W6x8.5	3/4"
W10x11.5	1 1/4"
W10x21	1 1/4"

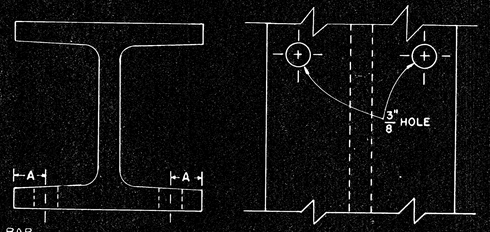

TYPICAL I-BEAM

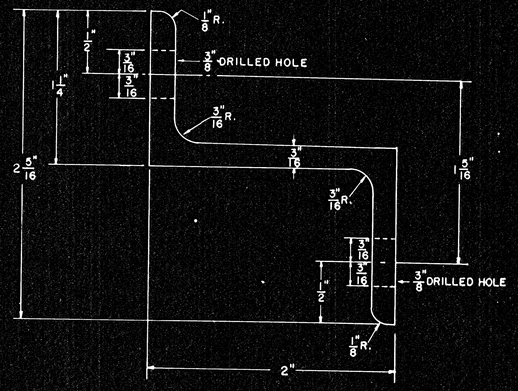

TYPICAL ZEE BAR

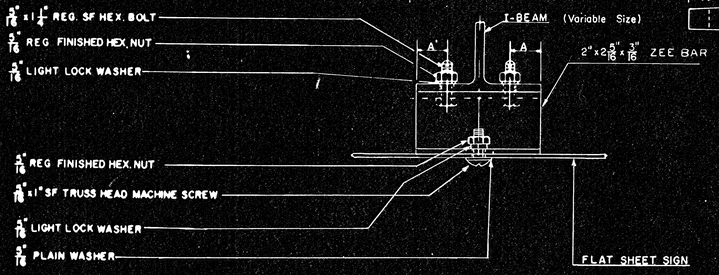

NOTE:

ALL BOLTS, NUTS, WASHERS & MACHINE SCREWS SHALL BE STEEL

FASTENING ACCESSORIES:

All items of fastening accessories are requirer to be Zinc or Cadmium plated. The machine screws and nuts shall comply with Sec. 1006.14(b)(1) and the washers shall comply with Sec. 1006.14(e) of the Standard Specifications For State Road And Bridge Construction (1973 Edition)

NO.	DATE	REVISIONS	BY	APP'D
3				
2				
1				

KANSAS DEPARTMENT OF TRANSPORTATION

MOUNTING DETAILS

SHEET NO. 62 of 143	SCALE Variable	APP'D			
DESIGNED JGR	DETAILED JGR	QUANTITIES		TRACED JGR	
DESIGN CK. JEB	DETAIL CK. JEB	QUAN. CK.		TRACE CK.	