

F.H.W.A. REGION NO.	STATE	PROJECT NO.	FISCAL YEAR	SHEET NO.	TOTAL SHEETS
7	KANSAS		1978	66	143


PROJ. NO. (BC) 96-87 K-044-1(28) PTS. I & II

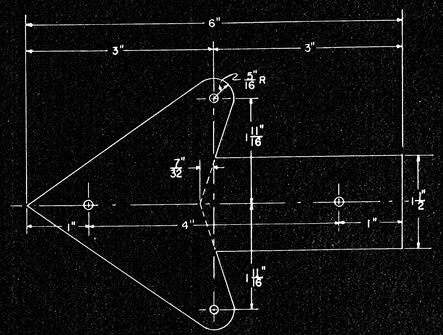


6"x4" ARROW

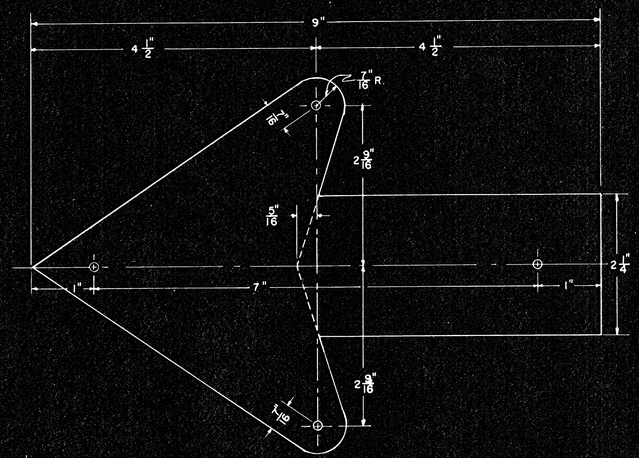


9"x6" ARROW

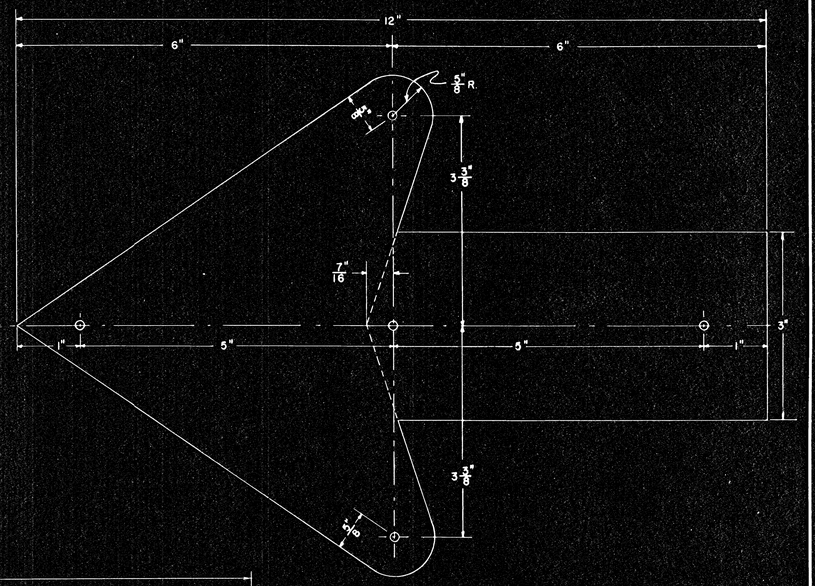


12"x8" ARROW

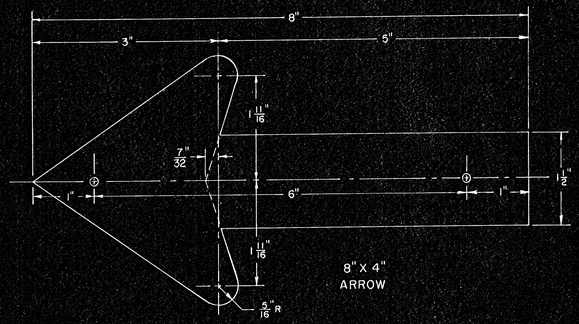


8"X 4" ARROW

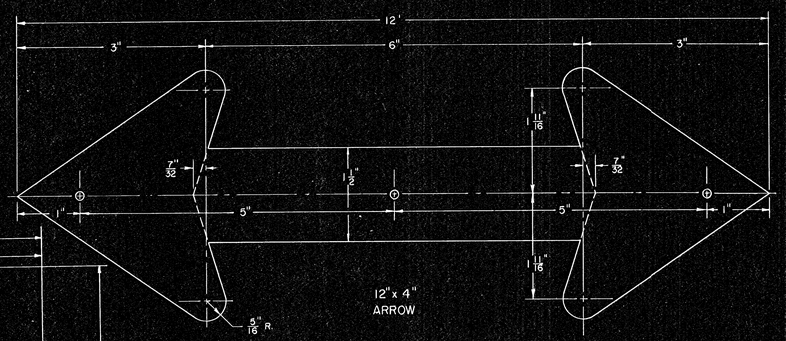


12"x 4" ARROW

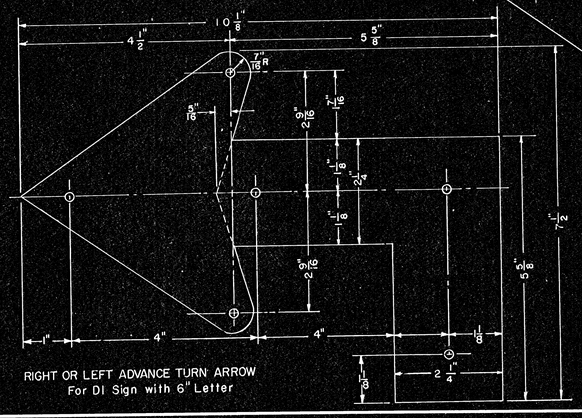

RIGHT OR LEFT ADVANCE TURN ARROW
For DI Sign with 6" Letter

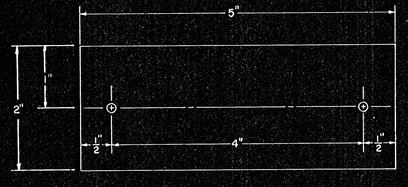

HYPHEN

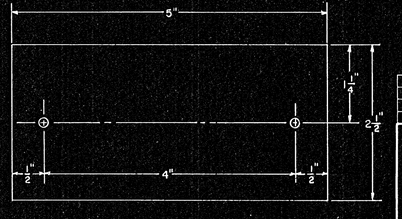

HYPHEN

NOTE:

All burrs and sharp edges shall be smoothed off.

Material thickness shall be 0.040" Holes shall be drilled 0.128" diameter, for 1/8" front entry, self-plugging, expanding rivets.

Aluminum arrows to be ASTM B-209 Alloy 6061-T6 or 3003-H14.

NO	DATE	REVISIONS	BY	APP'D
3				
2				
1	1-13-70	Added holes to 10⅛"x 7½" Turn Arrow	G.N.	AFT

KANSAS DEPARTMENT OF TRANSPORTATION

DETAILS FOR REMOVABLE LEGEND (ARROWS FOR GUIDE SIGNS)

SHEET NO 66 OF 143	SCALE	APP'D	
DESIGNED JGR	DETAILED JGR	QUANTITIES	TRACED JGR
DESIGN CK.	DETAIL CK.	QUAN. CK.	TRACE CK.