

FHWA REGION NO.	STATE	PROJECT NO.	YEAR	SHEET NO.	TOTAL SHEETS
7	KANSAS	(BC)96-87-K044-1(28)	1978	///	143

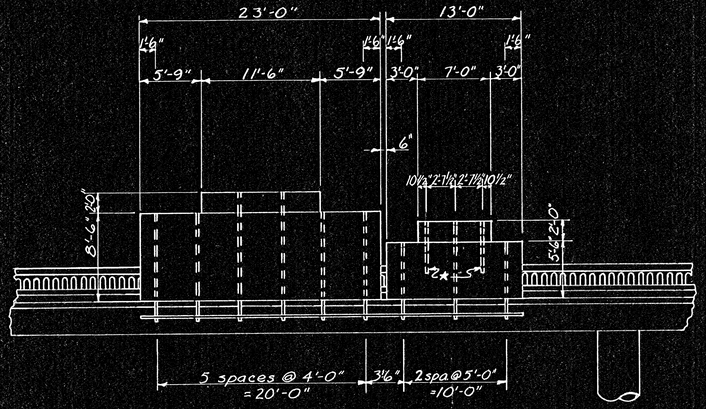

ELEVATION

★Note: Mount the Exit Number sign with two 3 I 2.25 x 5'-0" aluminum beams. Refer to the "Mounting of Structural Sign Panel" sheet. These beams shall be included in the linear feet of the bid item "3 I 2.25 Aluminum I-Beam."

Note: Bridge Mounted Sign Attachment shall be grounded by means of #6 A.W.G. insulated copper ground wire carried on structure and down pier in ½" conduit. Conduit clamps on 6' centers. See "Sign Lighting Fixtures and Electrical Details" sheet

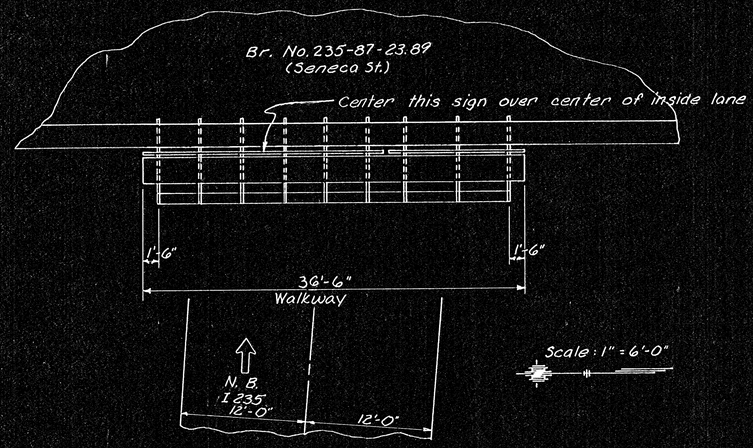

PLAN

NO.	DATE	REVISIONS	BY	APP'D
3				
2				
1				

KANSAS DEPARTMENT OF TRANSPORTATION

N.B. I 235 BR. NO. 235-87-2389

CONSTRUCTION LAYOUT
BRIDGE MOUNTED SIGN ATTACHMENT

PROJ. NO. (BC)96-87-K044-1(28) SEDGWICK CO.

SHEET NO. /// OF 143	SCALE	APP'D	
DESIGNED L.E.S.	DETAILED L.E.S.	QUANTITIES	TRACED S.A.
DESIGN CK. DAE	DETAIL CK. DAE	QUAN. CK.	TRACE CK. L.E.S.