


PUB. ROAD DIV. NO.	STATE	PROJECT NO.	FISCAL YEAR	SHEET NO.	TOTAL SHEETS
5	KANSAS	35W-877 35W 1 (28)42	1958	9	311

REVISED 12 FEB 60

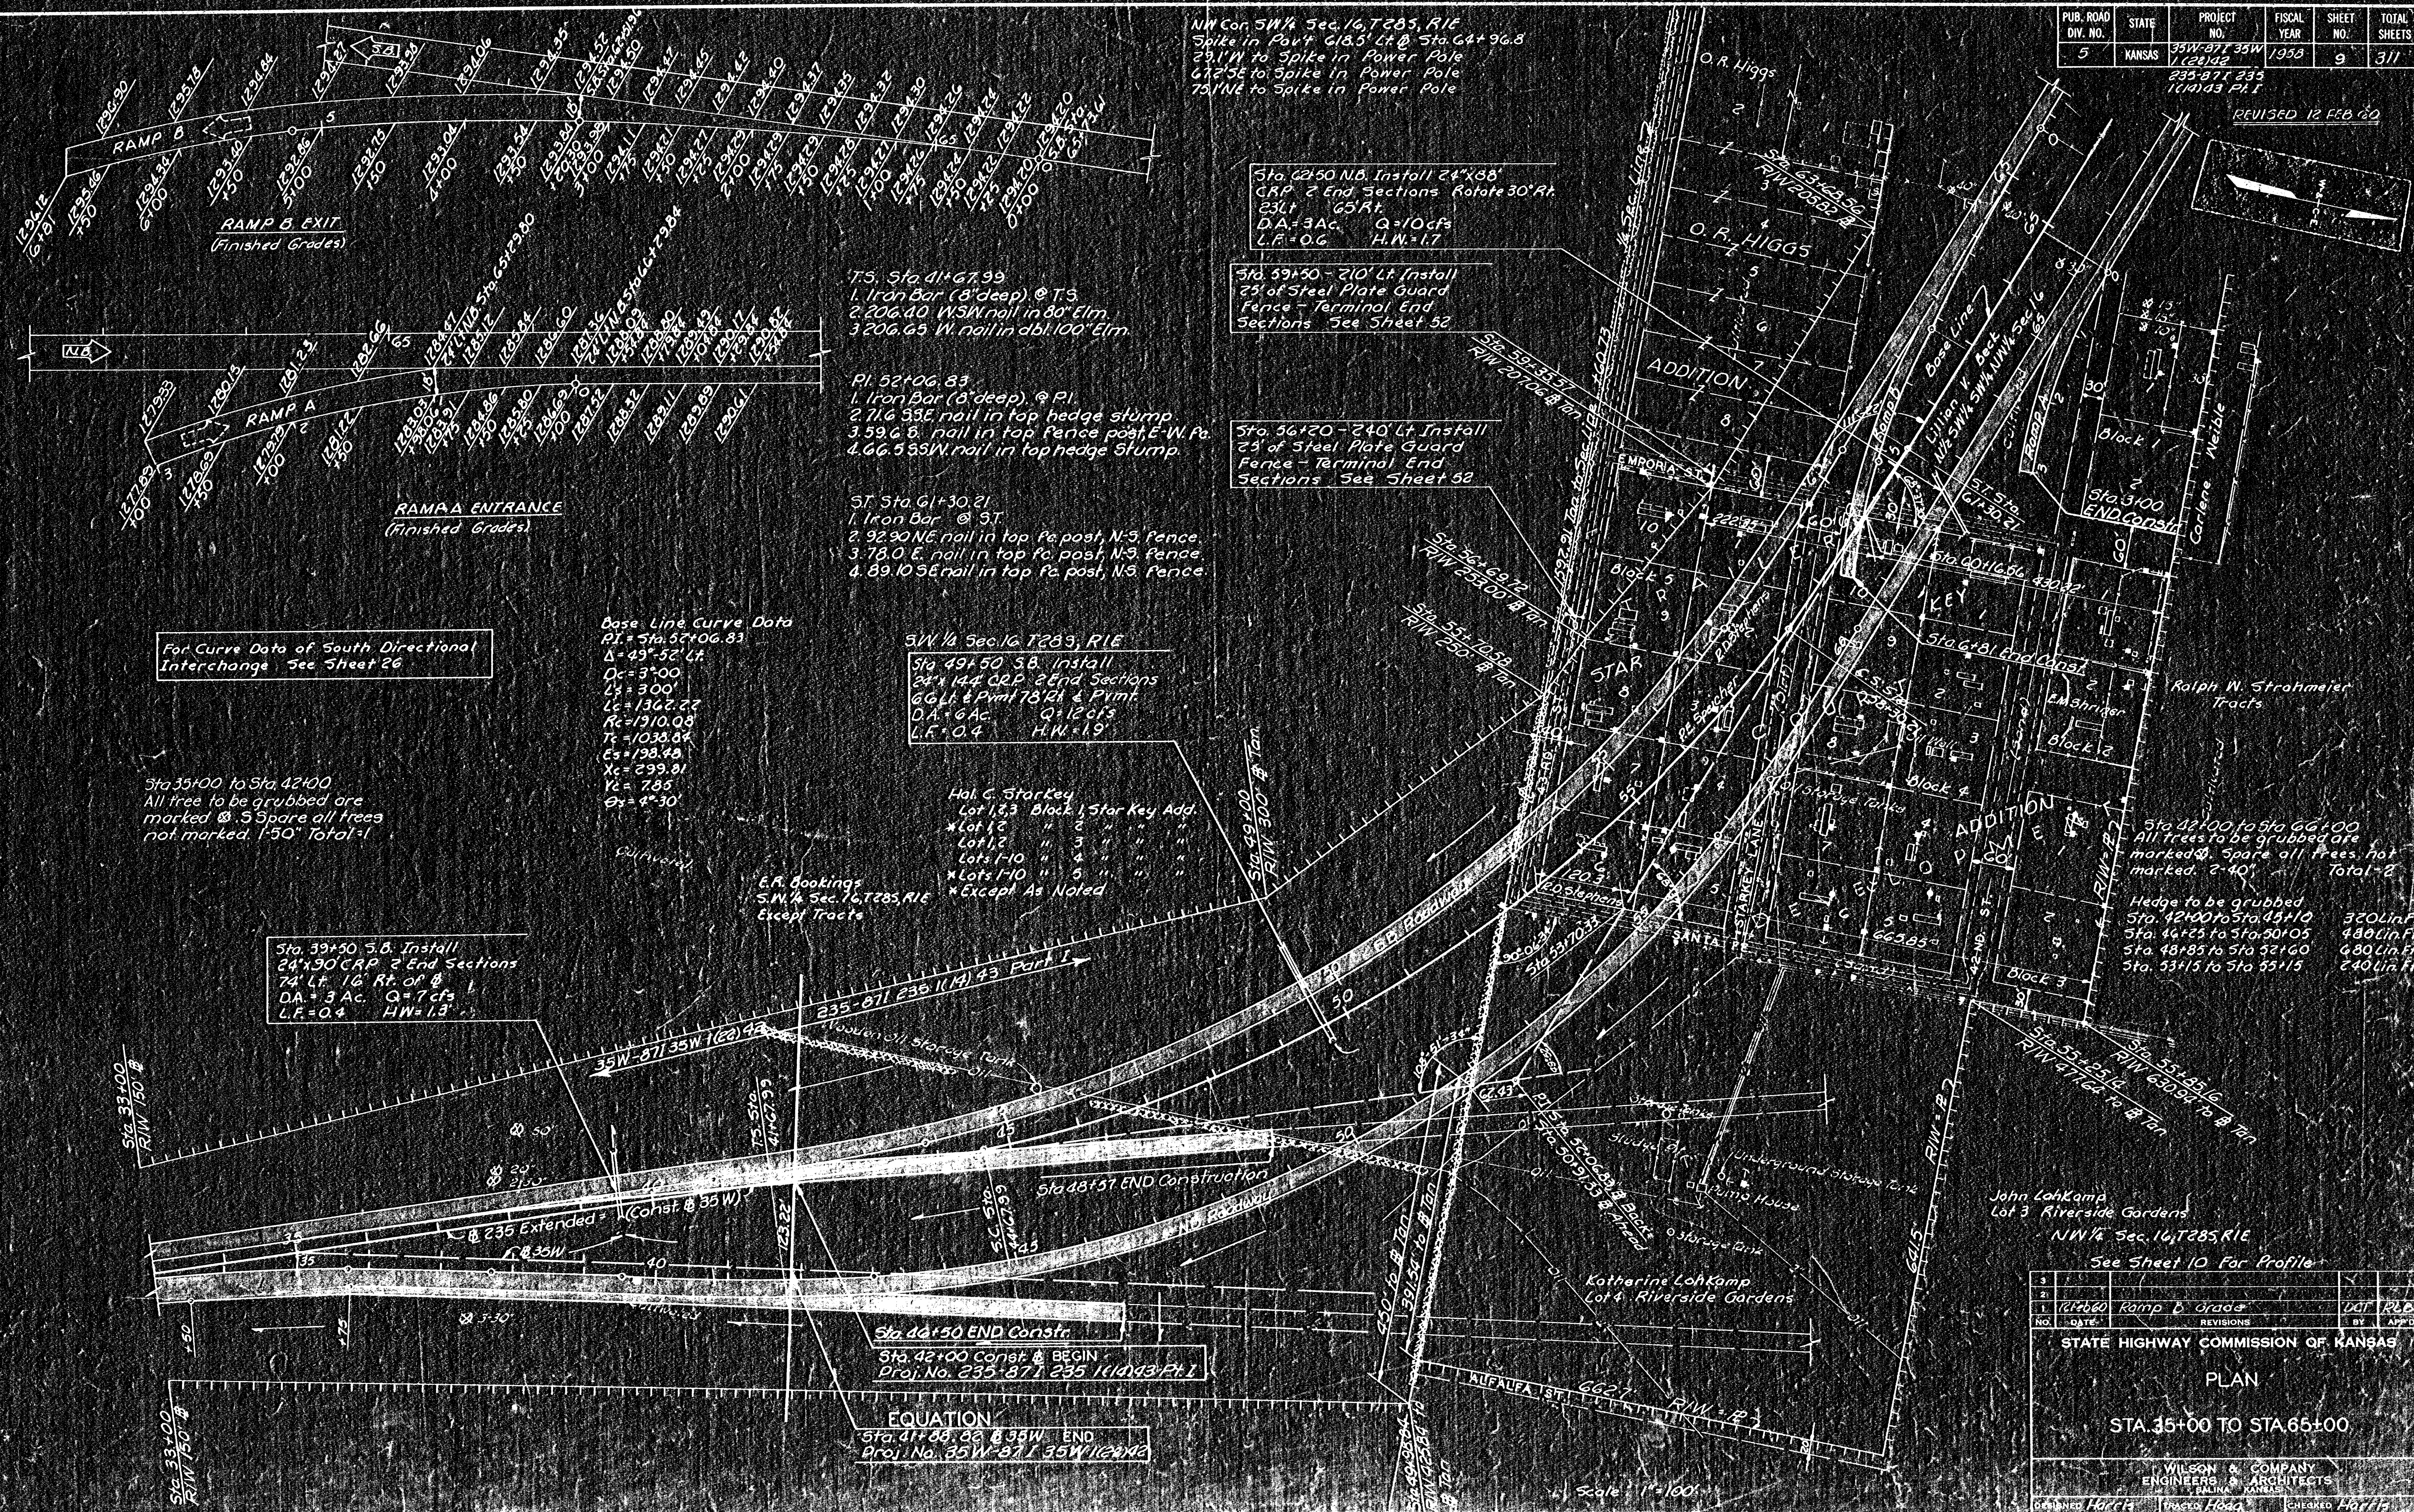

See Sheet 10 for profile									
1	2	3	4	5	6	7	8	9	10
124460	Kamp D Grade						DATE	P.L.D.	
DATE						REVISIONS		BY	APP'D
STATE HIGHWAY COMMISSION OF KANSAS									
PLAN									
STA. 35+00 TO STA. 65+00									
WILSON & COMPANY ENGINEERS & ARCHITECTS 1001 E. SALINA, KANSAS									
DESIGNED <i>Harris</i>			CHECKED <i>Harris</i>				CHECKED <i>Harris</i>		