PUB. ROAD DIV. NO.	STATE	PROJECT NO.	FISCAL YEAR	SHEET NO.	TOTAL SHEETS
5	KANSAS		1962	1	32

235-871-235-I(49)58
REVISED PLANS Nov. 14, 1962

STATE OF KANSAS
STATE HIGHWAY COMMISSION

PLAN AND PROFILE OF PROPOSED
STATE HIGHWAY
FEDERAL AID PROJECT

SEDGWICK COUNTY

I 235

GRADING
PAVING
BRIDGE
FENCING
SEEDING

INDEX OF SHEETS

SHEET NO. 1 TITLE
SHEET NO. 2 TYPICAL SECTIONS
SHEET NO.3-5 PLAN-PROFILE SHEETS
SHEET NO.6-10 PAVEMENT DETAILS
SHEET NO. 11 I 235 FENCING
SHEET NO. 12 GUARD FENCE
SHEET NO. 13 HIGHWAY FENCE (CHAIN LINK)
SHEET NO. 14 INTERSTATE SIGN POST BASE PLATES & FOOTINGS
SHEET NO. 15 LIGHTING DETAILS
SHEET NO. 16 METAL END SECTIONS
SHEET NO.17-18 TRIPLE 10'x8'R.C.B. BRIDGE DETAILS, BR.NO.235 -87-24.91
SHEET NO. 19 BRIDGE EXC. SHEET
SHEET NO. 20 SUPPORTS & SPACERS FOR REINF. STEEL
SHEET NO.21-22 QUANTITY SHEETS
SHEET NO. 23 SEEDING
SHEET NO. 24 TRAFFIC CONTROL
SHEET NO. 25 CONST. IDENTIFICATION SIGNS
SHEET NO.26-32 CROSS SECTIONS
SHEET NO 10 AR CURFEE INLET

W & C-E

SCALE 1"=2000'

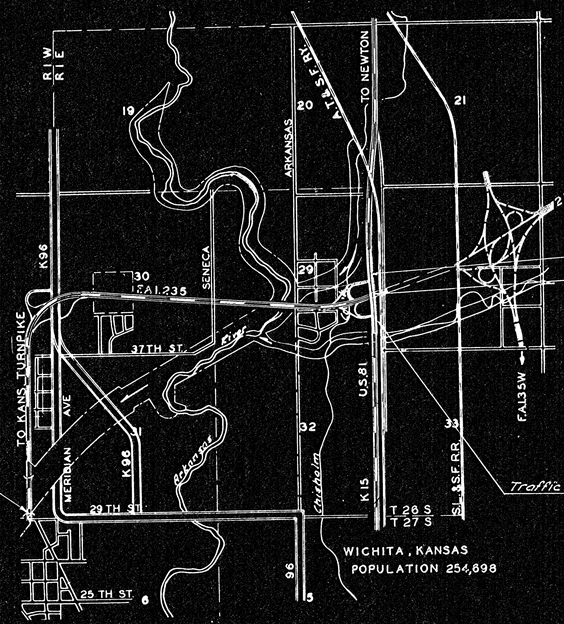

Sta. 448+72.82 (755.50 Ⓛ)
Extend 3-10'x8'x48' R.C.B.
Bridge No. 235-87-24.91

STA. 448+72.82 BEGIN & END
Proj. No. 235-871-235-I(49)58 =
Sta. 99+93.78 on
Proj. No. 81-7-FAI 130 C =
Sta. 448+72.82 on
Proj. No. 235-87-1235-I((15)49 Pt. III

Traffic Thru Construction

FAI 235 Fencing
Br. No. 235-87-20.40

DESIGN DESIGNATION (I 235)

ADT	(1957)	1770
ADT	(1975)	7075
DHV		920
D		60%
T		5%
V		60 M.P.H.
C. OF A.		FULL

For Turning Movement & U.S. 81 traffic See Sh. No. 9

CONVENTIONAL SIGNS

COUNTY LINE
CITY, VILLAGE, OR BOROUGH
STATE OR NATIONAL LINE
TOWNSHIP LINE
SECTION LINE
GRANT LINE
FENCE LINE
GUARD FENCE
UNFENCED PROPERTY
RIGHT OF WAY LINE
TRAVELLED WAY
RAILROADS
RETAINING WALL
BASE OR SURVEY LINE
LEVEE
CULVERTS
DROP INLETS
TROLLEY POLE
POWER LINE
TELEPHONE OR TELEGRAPH LINE
MARSH
HEDGE
TREES
GRADE ELEVATION

GROSS LENGTH OF PROJECT	0 FT.	
EXCEPTIONS	0	
ADDITIONS	0	
NET LENGTH OF PROJECT	0 FT.	0 MILES
NET LENGTH OF BRIDGES	0 FT.	0 MILES
NET LENGTH OF ROAD	0 FT.	0 MILES

COMPLETED CONSTRUCTION PLANS HAVE BEEN MICROFILMED FOR ANY CHANGES MADE AFTER CONSTRUCTION SEE ROLL 490 FRAME 508

RECOM. FOR APPROVAL DATE

ENGINEER OF DESIGN
STATE HIGHWAY COMMISSION OF KANSAS

APPROVED DATE

STATE HIGHWAY ENGINEER
STATE HIGHWAY COMMISSION OF KANSAS

WILSON & CO. ENGRS. | DATE May 1962

RECOM. FOR APPROVAL DATE

ENGINEER
BUREAU OF PUBLIC ROADS
DEPARTMENT OF COMMERCE

APPROVED DATE

DISTRICT ENGINEER
BUREAU OF PUBLIC ROADS
DEPARTMENT OF COMMERCE