


PLAN	DATE	BY	CHECKED
SURVEYED	1933	W. J. ...	...
NOTED	...	...	...
NOTED	...	...	...
NOTED	...	...	...

PROFILE	DATE	BY	CHECKED
SURVEYED	1933	W. J. ...	...
NOTED	...	...	...
NOTED	...	...	...
NOTED	...	...	...

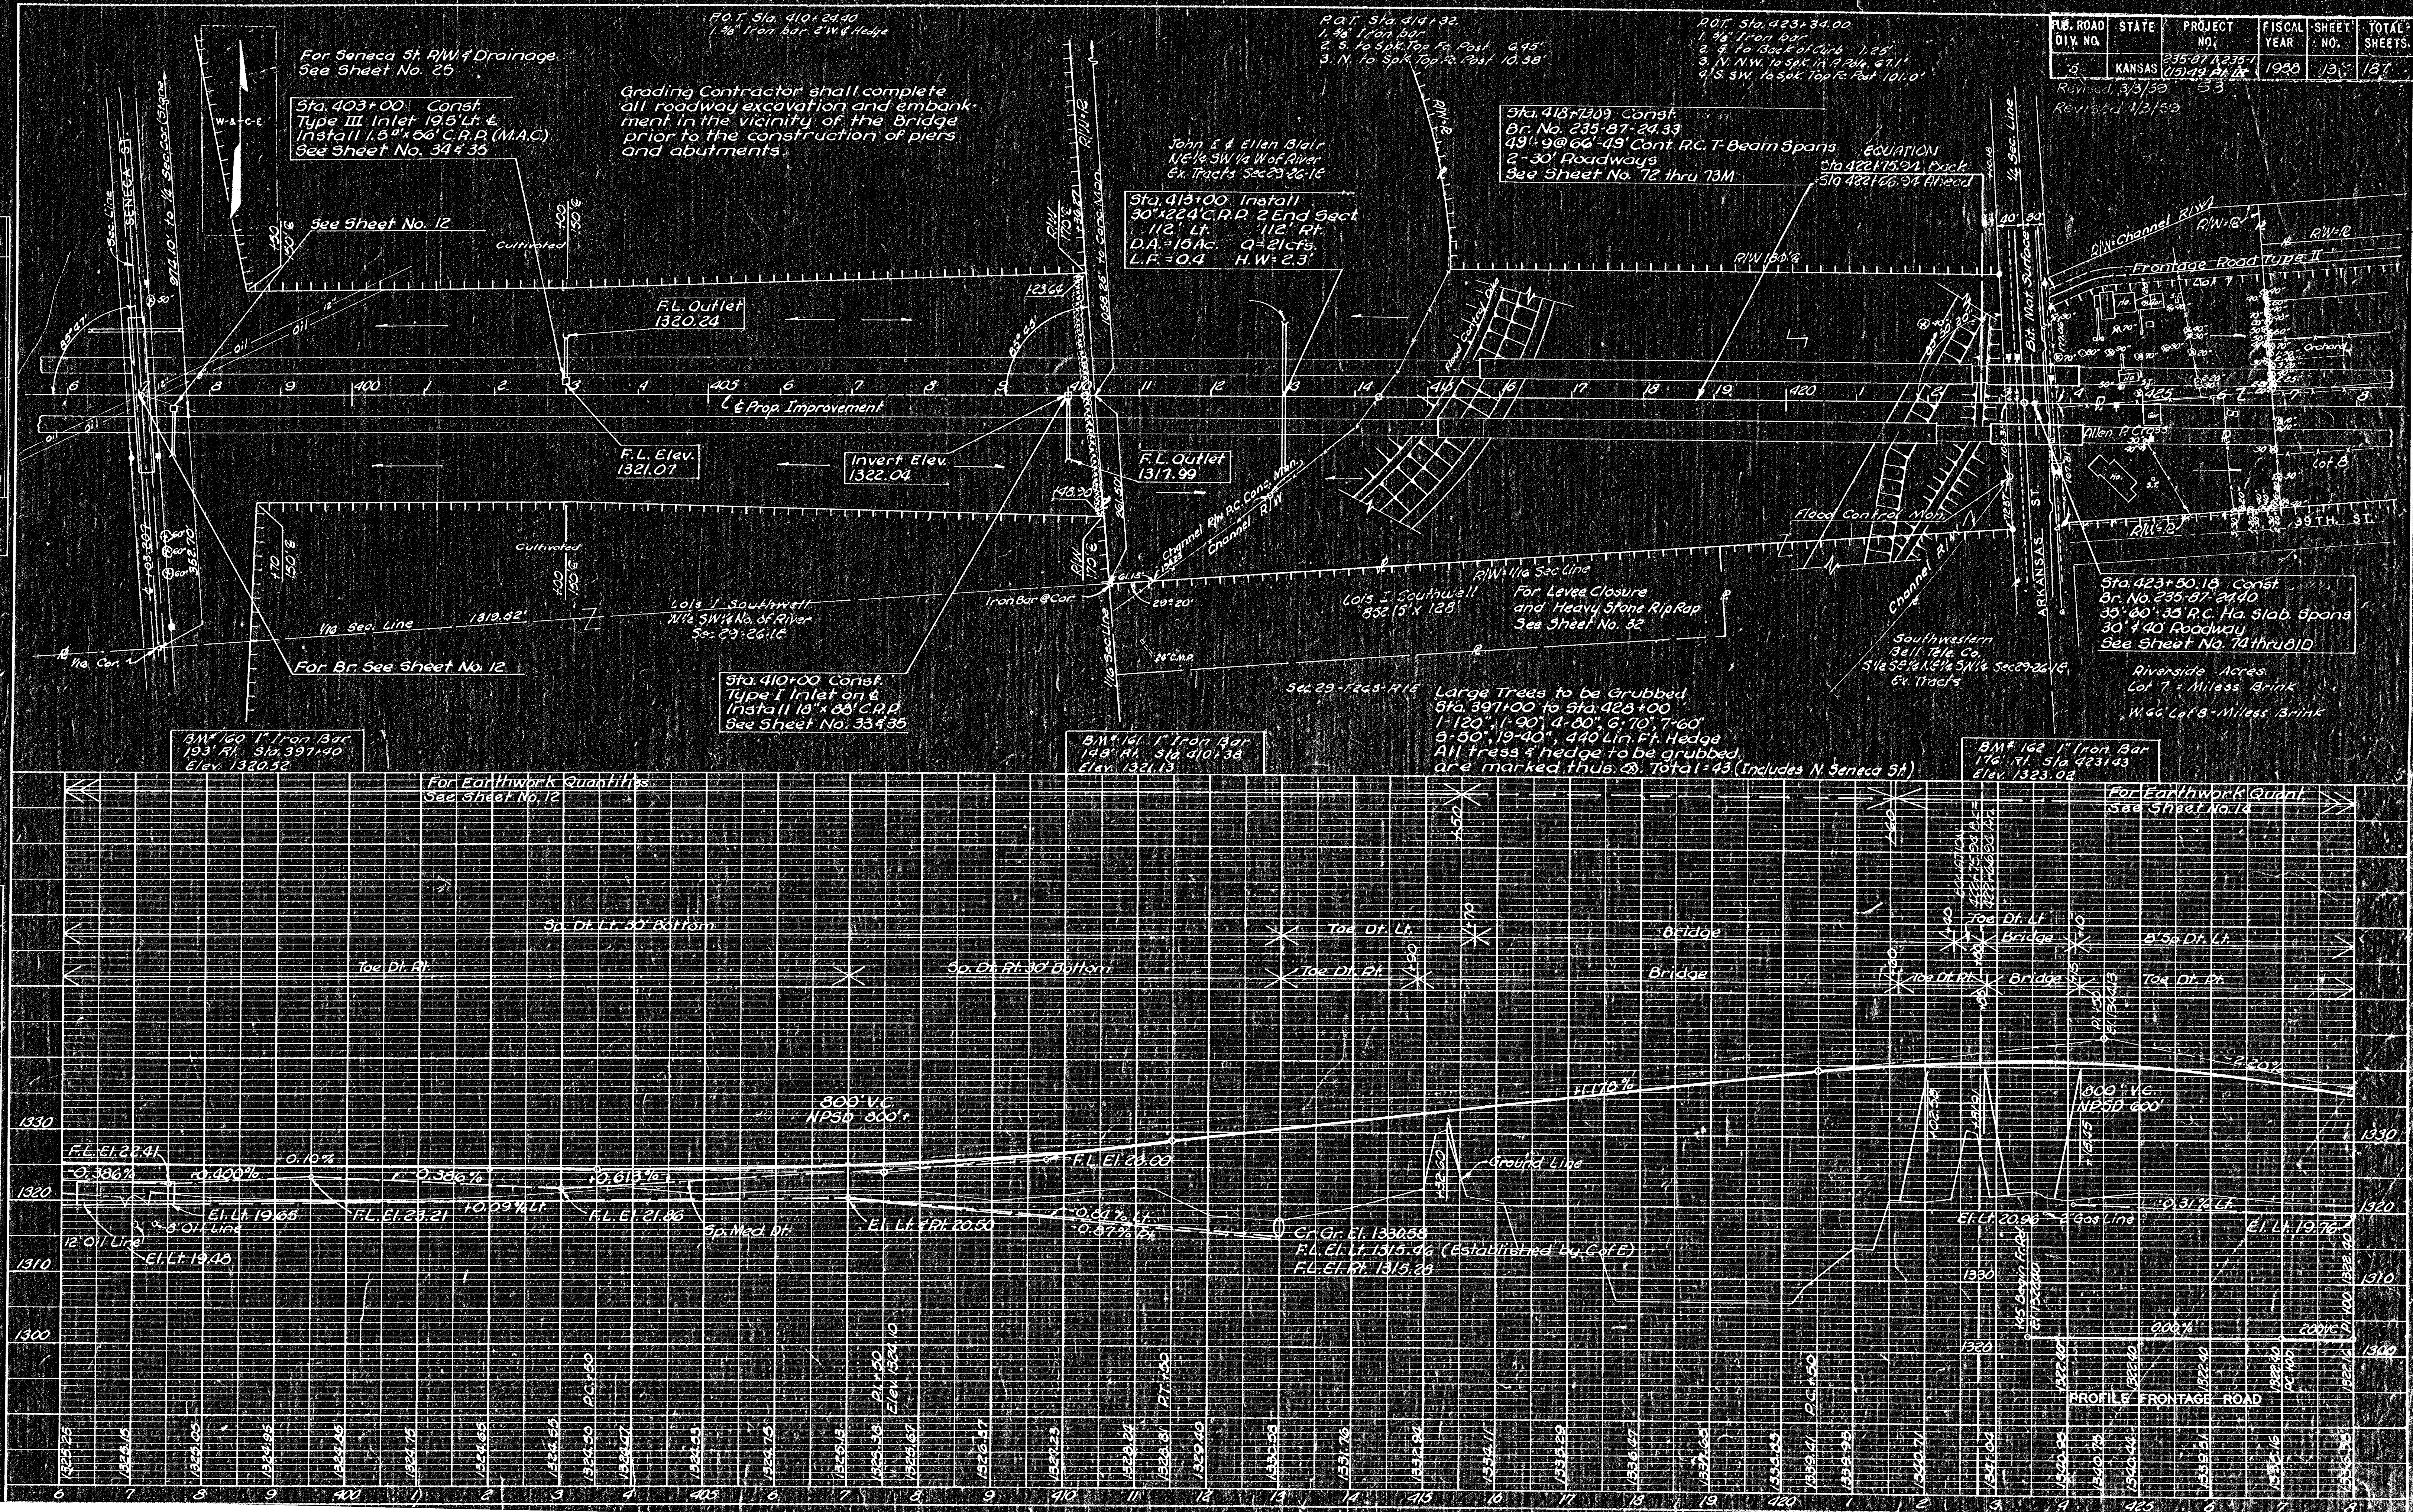

FILE NO.	STATE	PROJECT NO.	FISCAL YEAR	SHEET NO.	TOTAL SHEETS
3	KANSAS	235-87-235	1933	137	187

Revised 3/3/33
Revised 4/3/33