FED. ROAD DIV. NO.	STATE	PROJECT NO.	FISCAL YEAR	SHEET NO.	TOTAL SHEETS
7	KANSAS	[illegible]	1958	14	187

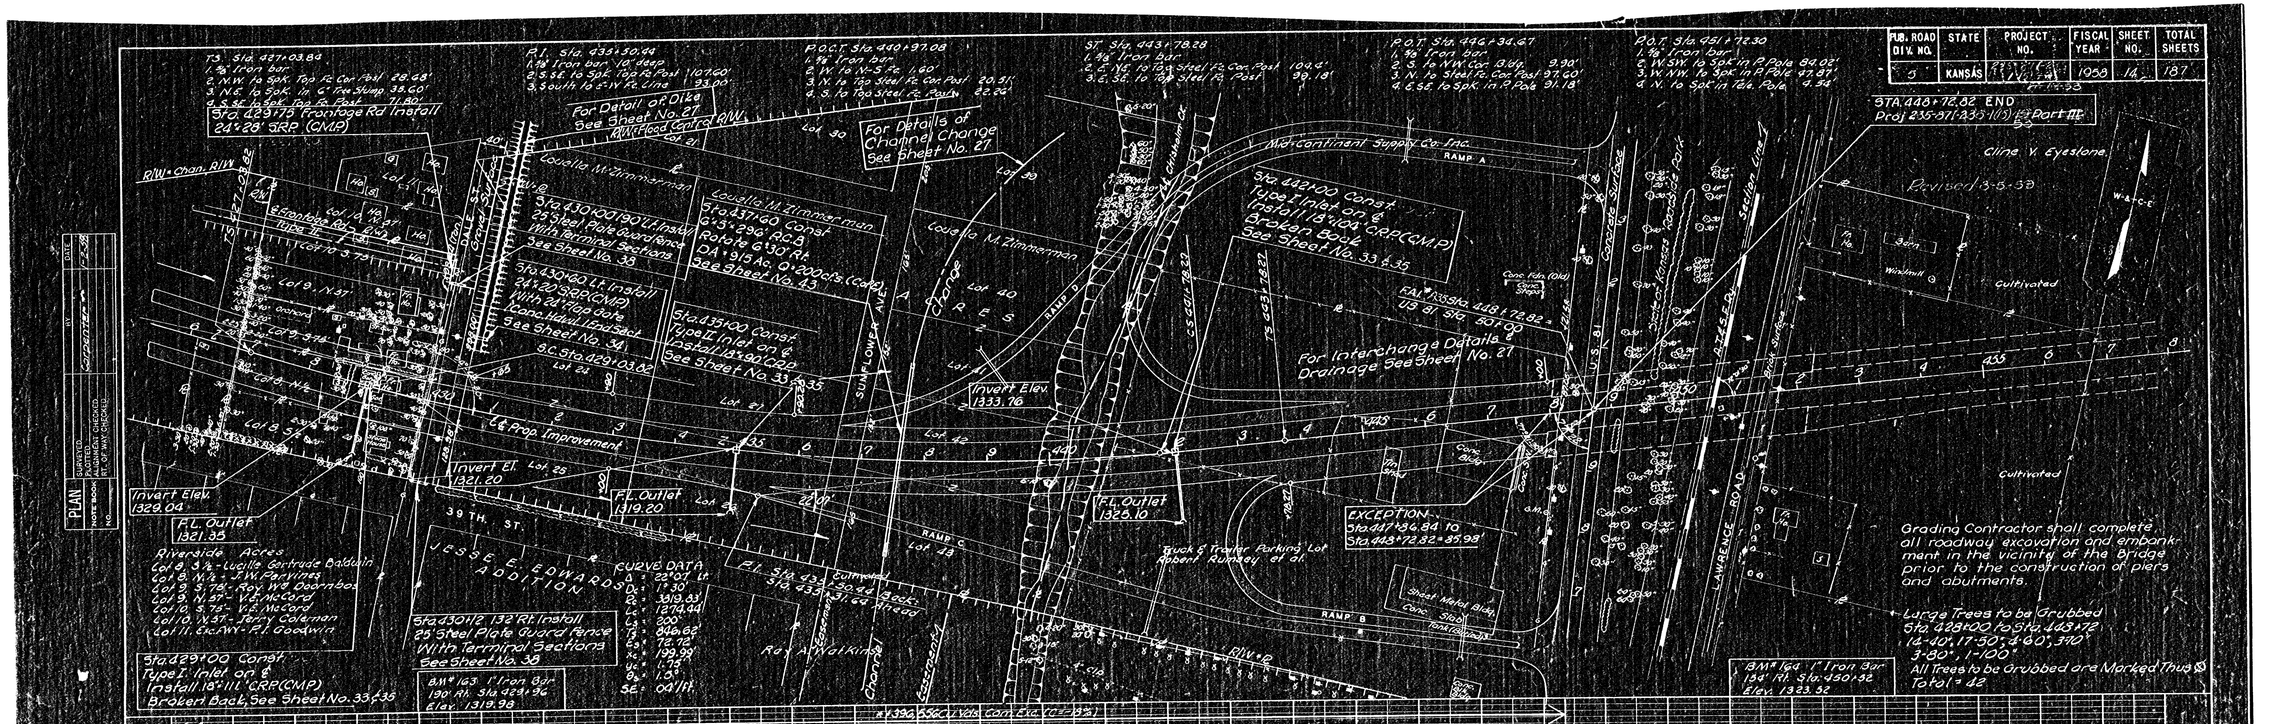
T3 Sta. 427+03.86
1. ¾" Iron bar.
2. N.W. to Spk. Top Fc. Cor Post 28.68'
3. N.E. to Spk. in C. Fw. Stump 33.60'
4. S.SE. to Sek. Top Fc. Post 71.80'
Sta. 423+75 Frontage Rd Install 24"x28" SRP (CMP)
R.I. Sta. 433+50.44
1. ¾" Iron bar 10" deep
2. S.SE. to Spk. Top Fc. Post 110.60'
3. South to 2" W. Fc. Line 93.00'
For Detail of Dike See Sheet No. 27
RIW Flood Control
For Details of Channel Change See Sheet No. 27
P.O.T. Sta. 440+97.08
1. ¾" Iron bar
2. W. to N-S Fc. 1.60'
3. N. to Top Steel Fc. Cor Post 20.51'
4. S. to Top Steel Fc. Corner 22.20'
ST. Sta. 443+78.28
1. ¾" Iron Bar
2. E. to Top Steel Fc. Cor Post 104.5'
3. E. SE. to Top Steel Fc. Post 39.18'
P.O.T. Sta. 446+34.67
1. ¾" Iron Bar
2. S. to N.W. Cor. Bldg. 9.30'
3. N. to Steel Fc. Cor. Post 97.60'
4. E. SE. to Spk. in P. Pole 91.18'
P.O.T. Sta. 451+72.30
1. ¾" Iron Bar
2. S.W. SW. to Spk. in P. Pole 84.02'
3. W. NW. to Spk. in P. Pole 47.87'
4. N. to Spk. in Tele. Pole 4.34'
STA. 448+72.82 END
Proj 235-B(7) A33-1(5) & Part III
Cline V. Eyestone
Cultivated
Louella M. Zimmerman
Sta. 430+00 190' Lt. Install 25' Steel Plate Guardfence With Terminal Sections See Sheet No. 33
Sta. 430+60 Lt. Install 24"x20" SRP (CMP) With 24" Flap Gate Conc. Head. Lined Slot See Sheet No. 34
Sta. 435+00 Const. Type II Inlet on ℄ Install 18"x90' CRP See Sheet No. 33 & 35
Sta. 437+60 Const. 6'-3" x 29'-0" R.C.B. Rotate 6°30' Rt. D.A. = 9.15 Sq. Mi. Q = 200 cfs. (Calc.) See Sheet No. 43
Sta. 439+03.82 Lt. Lot 22
Sta. 442+00 Const. Type I Inlet on ℄ Install 18"x104' CRP (CMP) Broken Back See Sheet No. 33 & 35
Sta. 429+00 Const. Type I Inlet on ℄ Install 18"x111' CRP (CMP) Broken Back, See Sheet No. 33 & 35
Sta. 430+12 132' Rt. Install 25' Steel Plate Guard Fence With Terminal Sections See Sheet No. 38
Riverside Acres
Lot 2, S ½ - Lucille Gertrude Baldwin
Lot 8, N ½ - J.W. Parvines
Lot 9, S. 75' - Roy W. Dearmon
Lot 9, N. 37' - V.E. McCord
Lot 10, S. 75' - V.E. McCord
Lot 10, N. 37' - Terry Coleman
Lot 11, E. of NW - P.J. Goodwin
Lot 9, N. 37'
Lot 9, S. 37'
Lot 8, N ½
Lot 2, S ½
Lot 2, N ½
Lot 3
Lot 4
Lot