
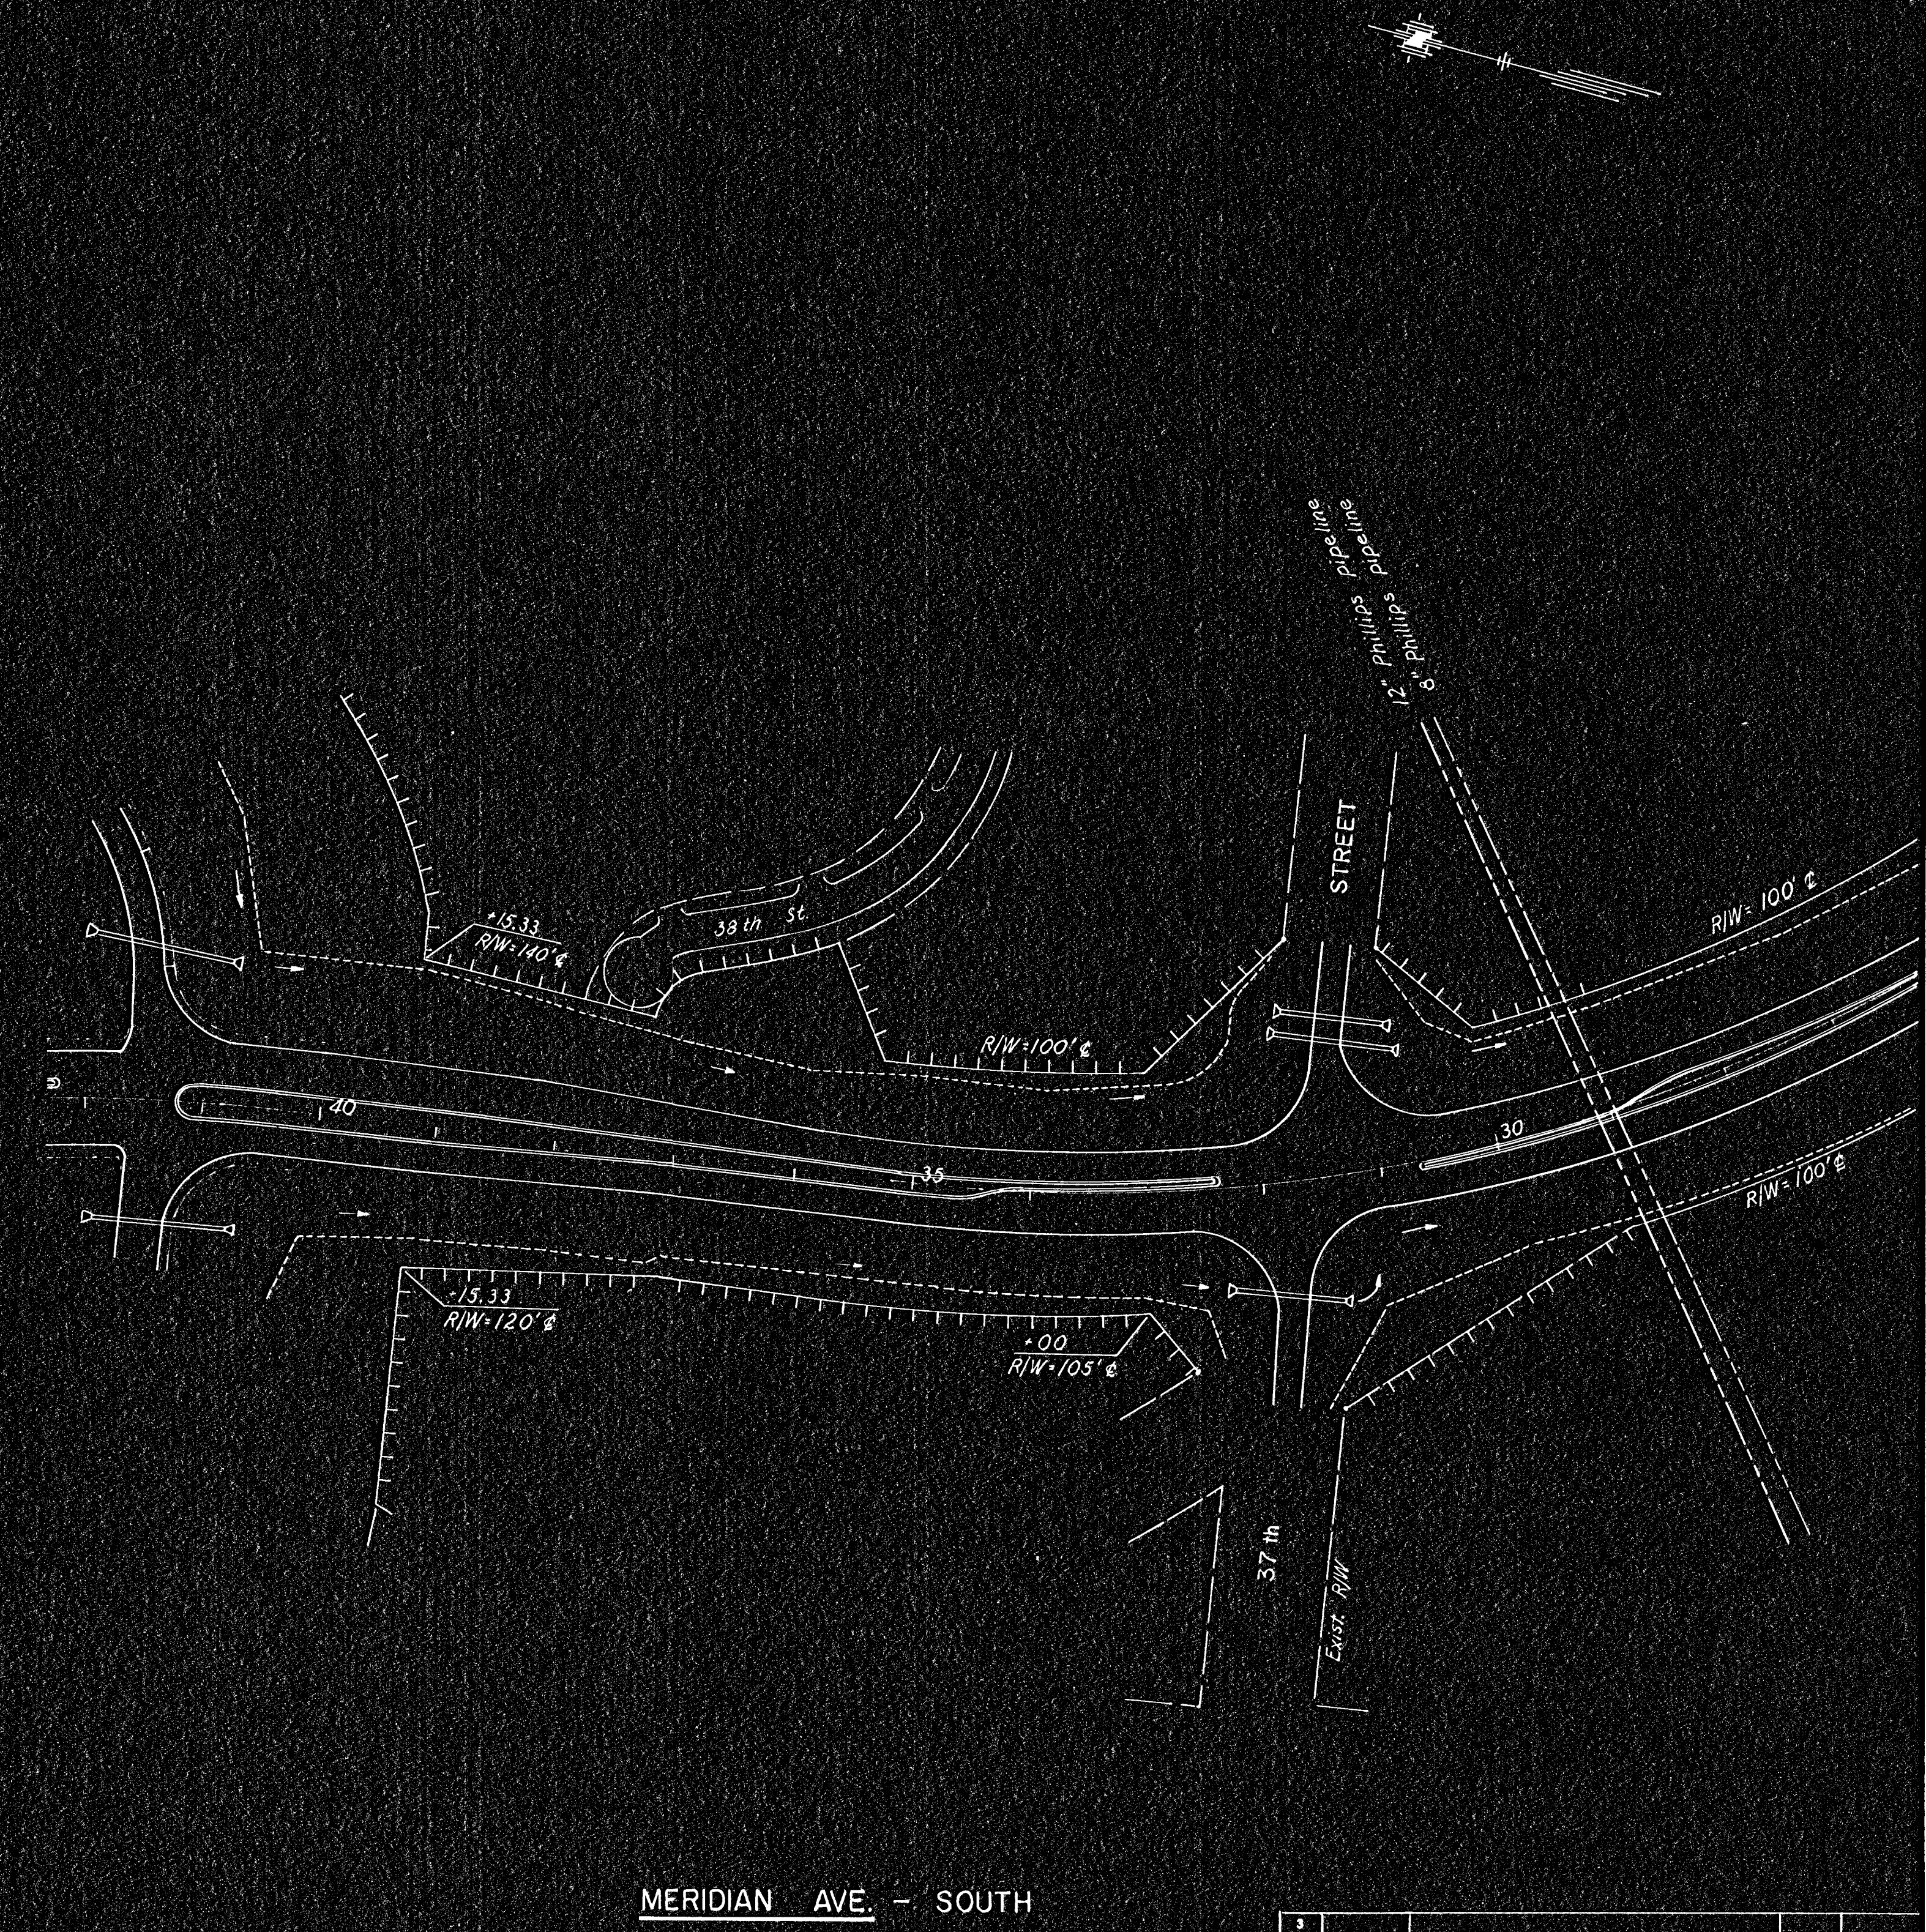


| FHWA<br>PROJECT<br>NO. | STATE  | PROJECT NO.                 | YEAR | SHEET<br>NO. | TOTAL<br>SHEETS |
|------------------------|--------|-----------------------------|------|--------------|-----------------|
| 7                      | KANSAS | 96-87 044-1(13) PART I & II | 1976 | 2483         | 557             |

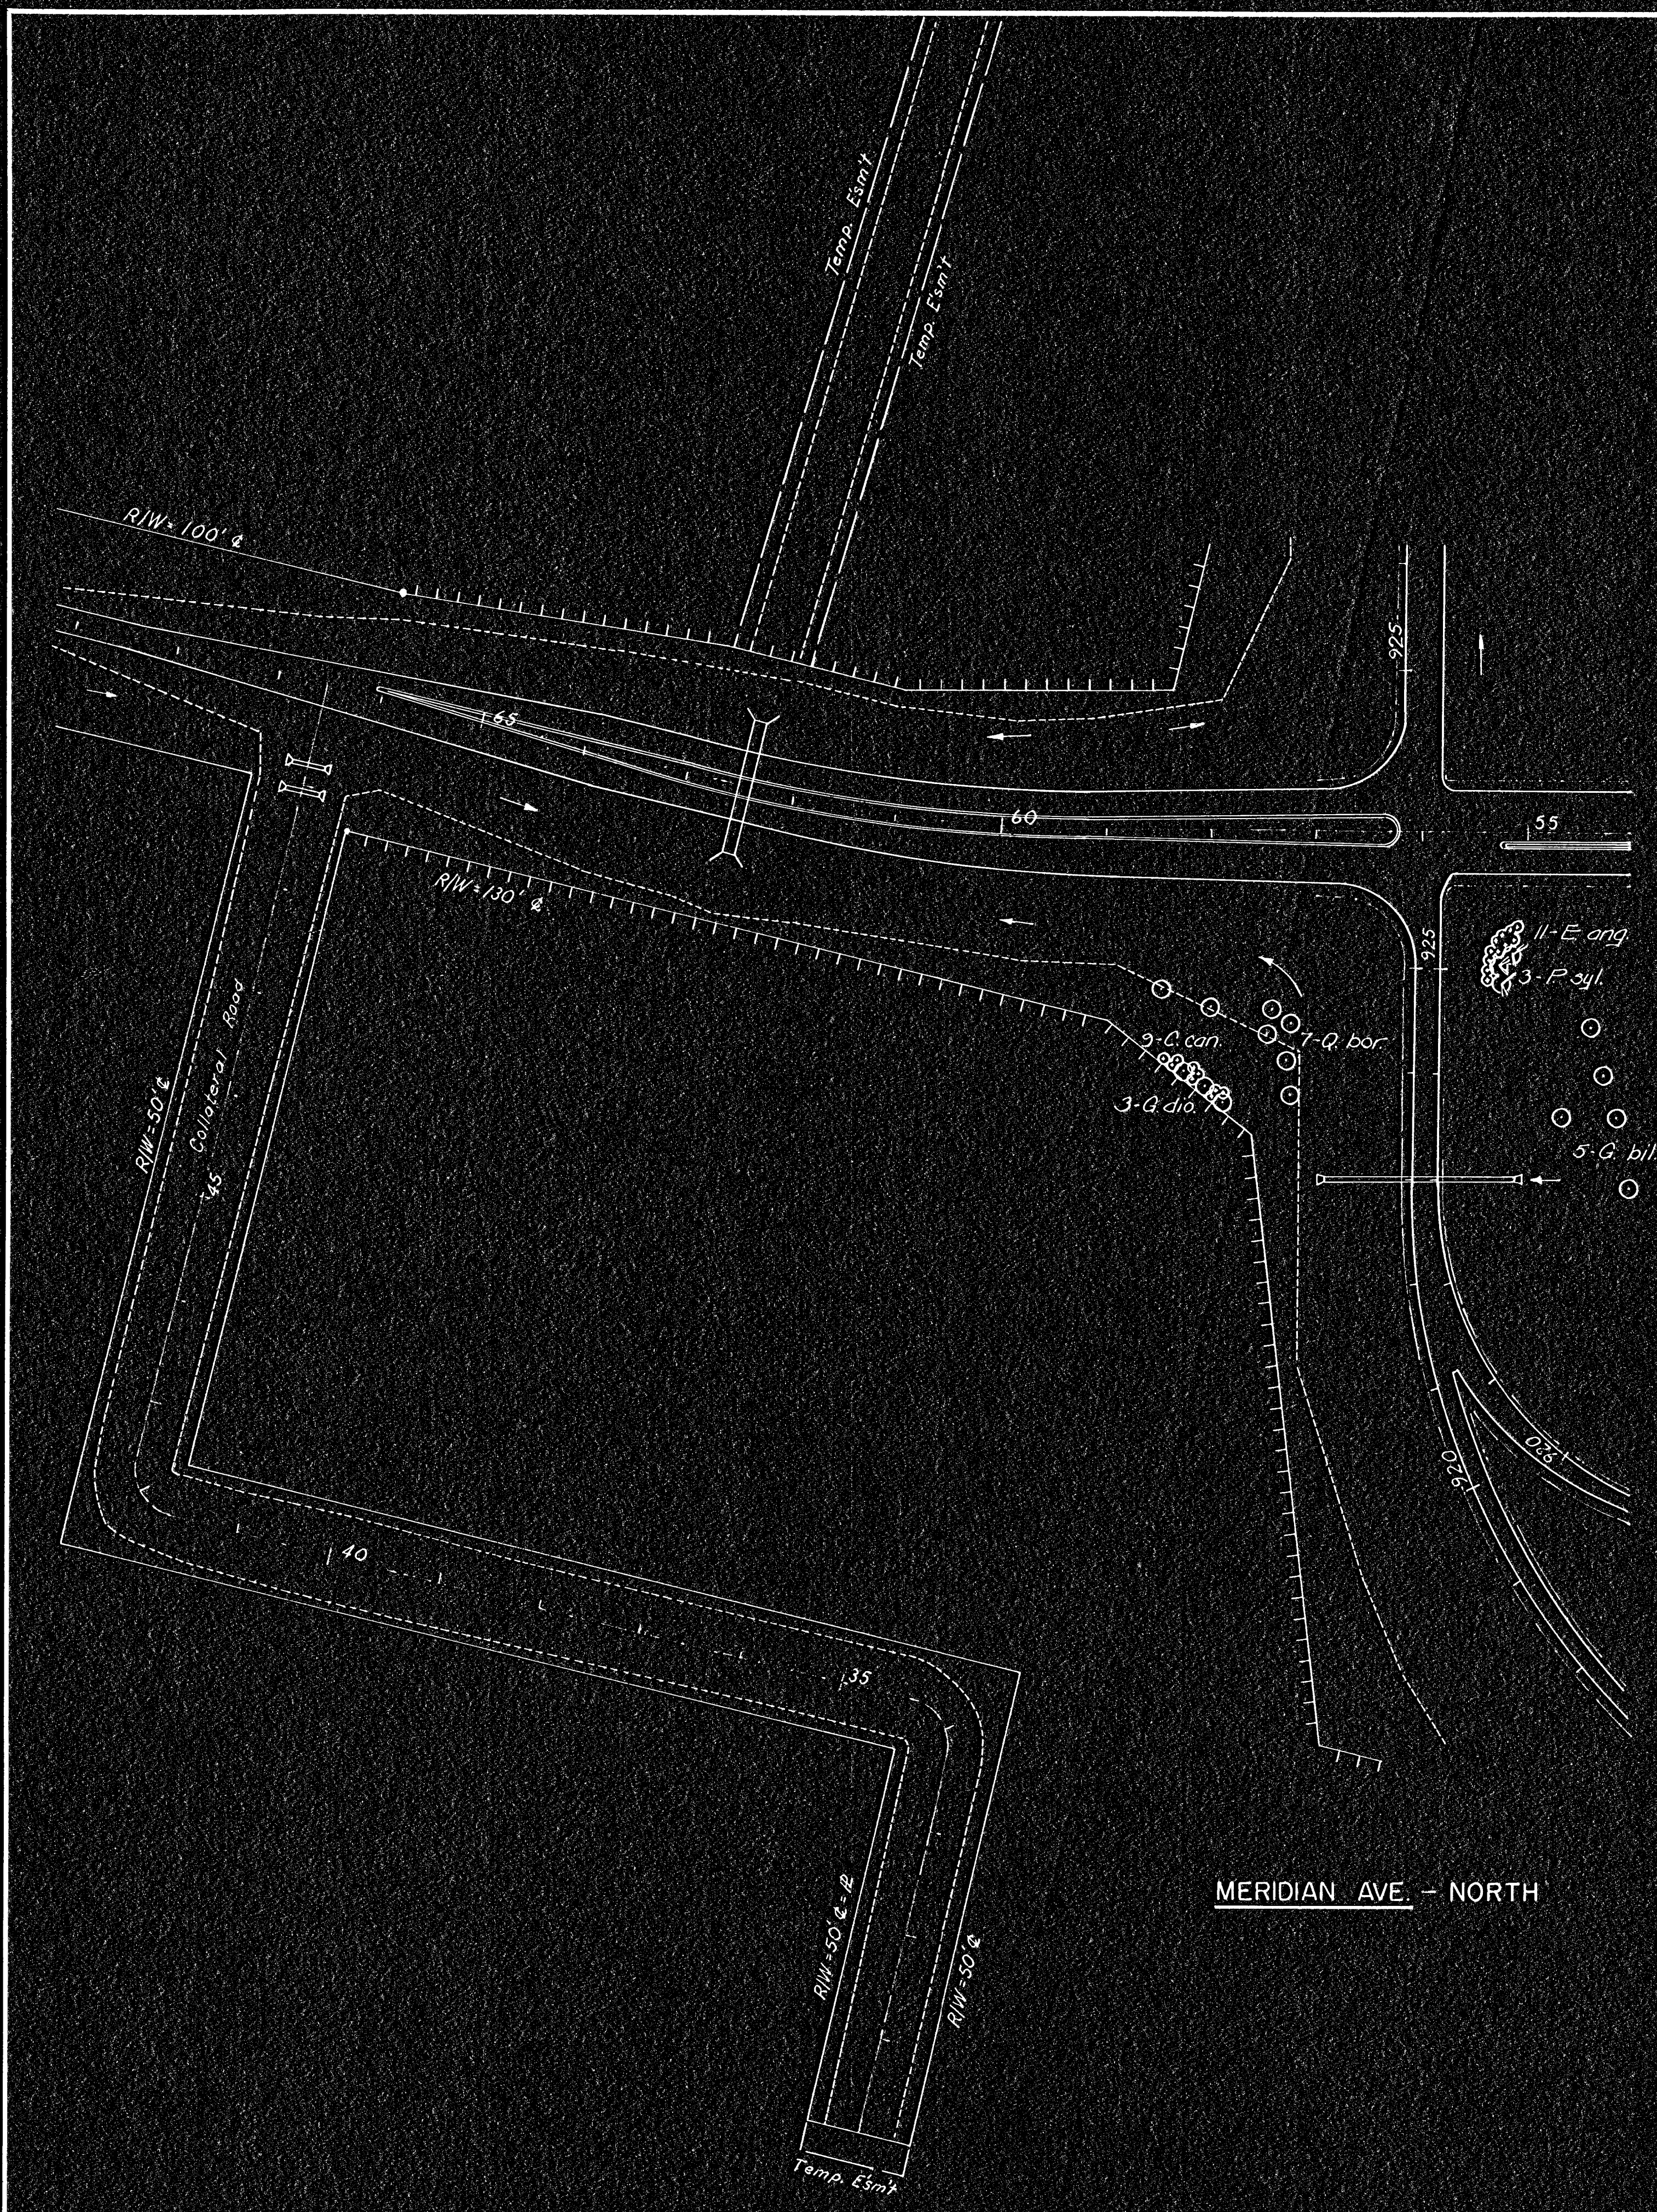

| 3                                   |                 |           |           |            |               |
|-------------------------------------|-----------------|-----------|-----------|------------|---------------|
| 2                                   |                 |           |           |            |               |
| 1                                   |                 |           |           |            |               |
| NO.                                 | DATE            | REVISIONS | BY        | APP'D      |               |
| KANSAS DEPARTMENT OF TRANSPORTATION |                 |           |           |            |               |
| PLAN SHEET                          |                 |           |           |            |               |
| ROADSIDE IMPROVEMENT                |                 |           |           |            |               |
| SHEET NO. 7 OF 7                    | SCALE 1" = 100' | APP'D     | DESIGNED  | QUANTITIES | TRACED W.R.G. |
| DESIGN CK.                          | DETAIL CK.      | QUAM. CK. | TRACE CK. |            |               |