



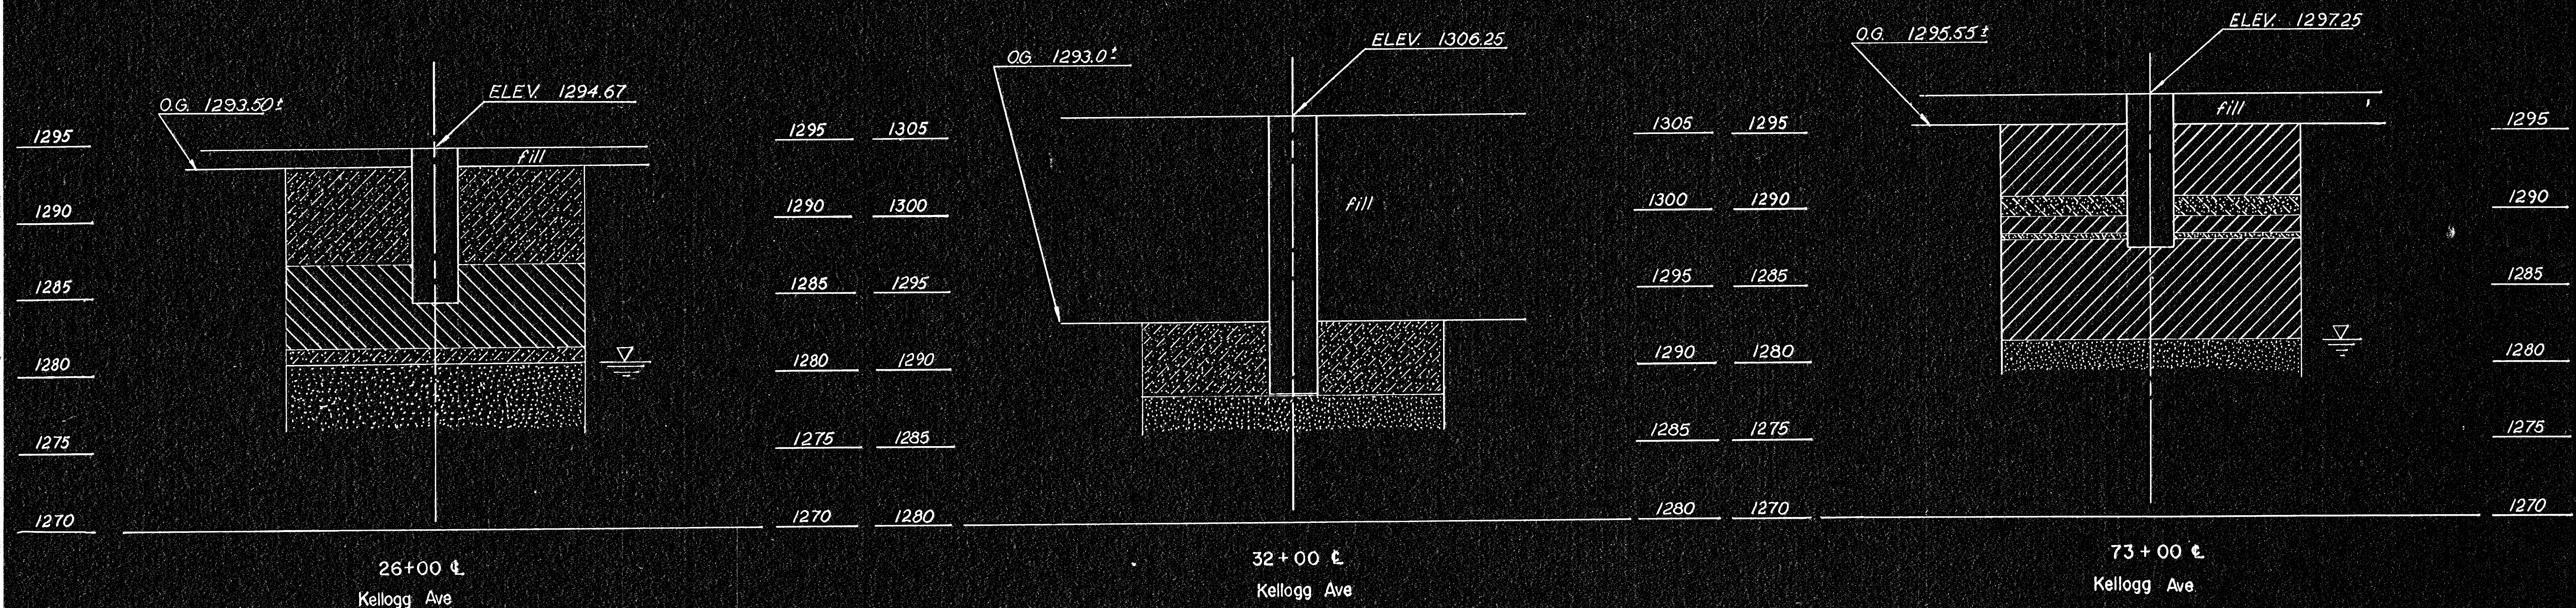

LEGEND:

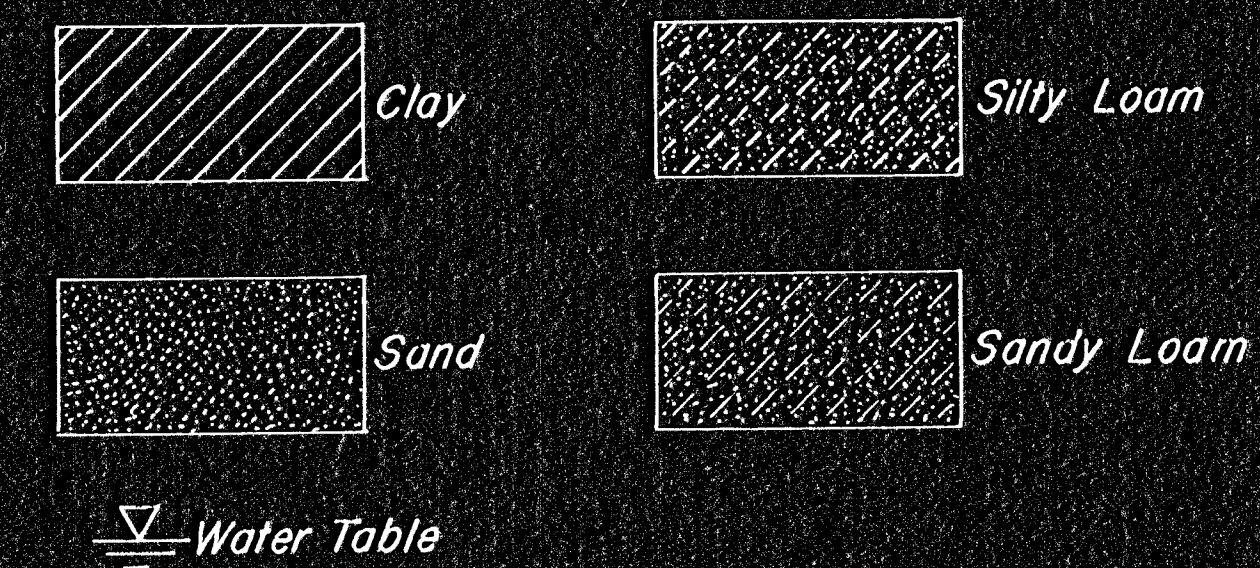

3				
2				
1				
NO.	DATE	REVISIONS	BY	APP'D

STATE HIGHWAY COMMISSION OF KANSAS

ENGINEERING GEOLOGY

PROJ. NO. 35W-87-135W-1(33)46 Ph. III SEDGWICK CO.

SHEET NO. 1 OF 2	SCALE	APP'D
DESIGNED L.S.	DETAILED L.S.	QUANTITIES
DESIGN CK. D.P.S.	DETAIL CK. D.P.S.	TRACE CK.