FHWA NO.	STATE	PROJECT NO.	YEAR	SHEET NO.	TOTAL SHEETS
7	KANSAS	35IW-87 I-35IW-1(33)46	1976	168	304

Construction Phase 3

REVISED PLANS - MAY 4, 1977

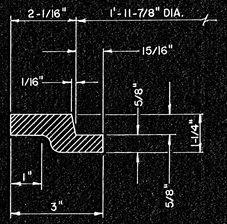

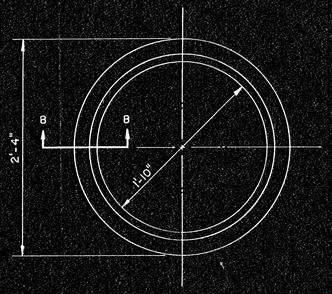

SECTION B-B

RING

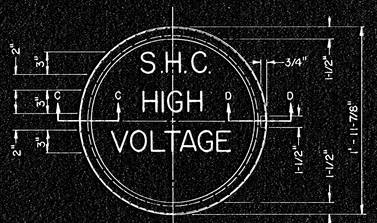

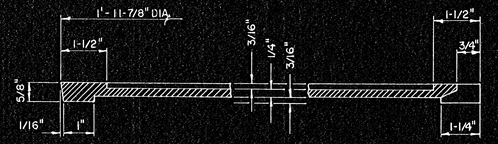

SECTION C-C SECTION D-D

COVER

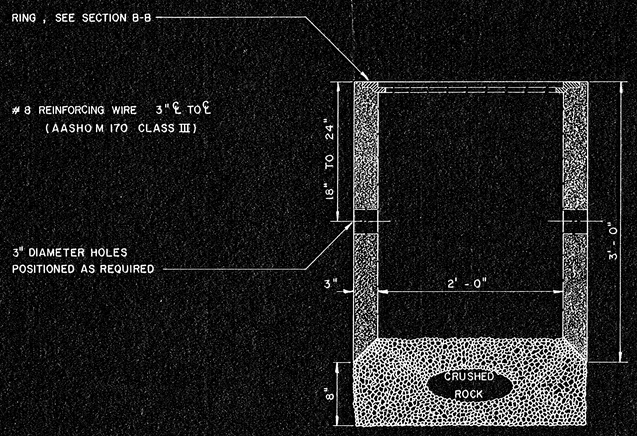

PRE-CAST SERVICE BOX

NOTE: THE PRE-CAST SERVICE BOXES AND ALL EXCAVATION, BACKFILLING AND INCIDENTALS NECESSARY TO COMPLETE THE WORK SHALL BE ON A PER EACH BASIS.

SERVICE BOX SUMMARY	
STATION	DISTANCE & SIDE
29+00	3' Rt.
71+00	3' Rt.

3½" ELECTRIC CONDUIT (NON-METALLIC)					
KELLOGG ST.					
From Sta.	Distance Lt. or Rt.	To Sta.	Distance Lt. or Rt.	L.F.	Remark
26+00	3' Rt.	29+00	3' Rt.	300'	
29+00	3' Rt.	32+00	3' Rt.	300'	
32+00	3' Rt.	32+00	72' Lt.	75'	
71+00	3' Rt.	71+00	64' Rt.	61'	
71+00	3' Rt.	73+00	3' Rt.	200'	
65+00	℄	—	—	160'	Normal to ℄
			Total	1096	
2" ELECTRIC CONDUIT (NON-METALLIC)					
GROVE ST.					
45+32	60' Rt.	45+99	47' Rt.	67'	
53+11	48' Rt.	53+65	51' Rt.	54'	
			Total	121'	

NO.	DATE	REVISIONS	BY	APP'D
3				
2				
1				

STATE HIGHWAY COMMISSION OF KANSAS

PRE-CAST SERVICE BOX DETAIL

SHEET NO. OF	SCALE None	APP'D	
DESIGNED	DETAILED MJP	QUANTITIES	TRACED
DESIGN CK. F.E.T.	DETAIL CK. MJP	QUAN. CK.	TRACE CK.

64-1003