FHWA REGION NO.	STATE	PROJECT NO.	FISCAL YEAR	SHEET NO.	TOTAL SHEETS
7	KANSAS	X	1976	284	304

X-32(1) 27 T. 33 W. 11(5) 26
COMPUTER DRAWN FORMAT 3

FINAL SURVEY	
NOTE BOOK NO.	
SURVEYED:	
PLOTTED:	
TEMPLATE:	
AREAS CALCULATED:	
BY	DATE

ORIGINAL SURVEY	
NOTE BOOK NO.	
SURVEYED:	
PLOTTED:	
TEMPLATE:	
AREAS CALCULATED:	
BY	DATE

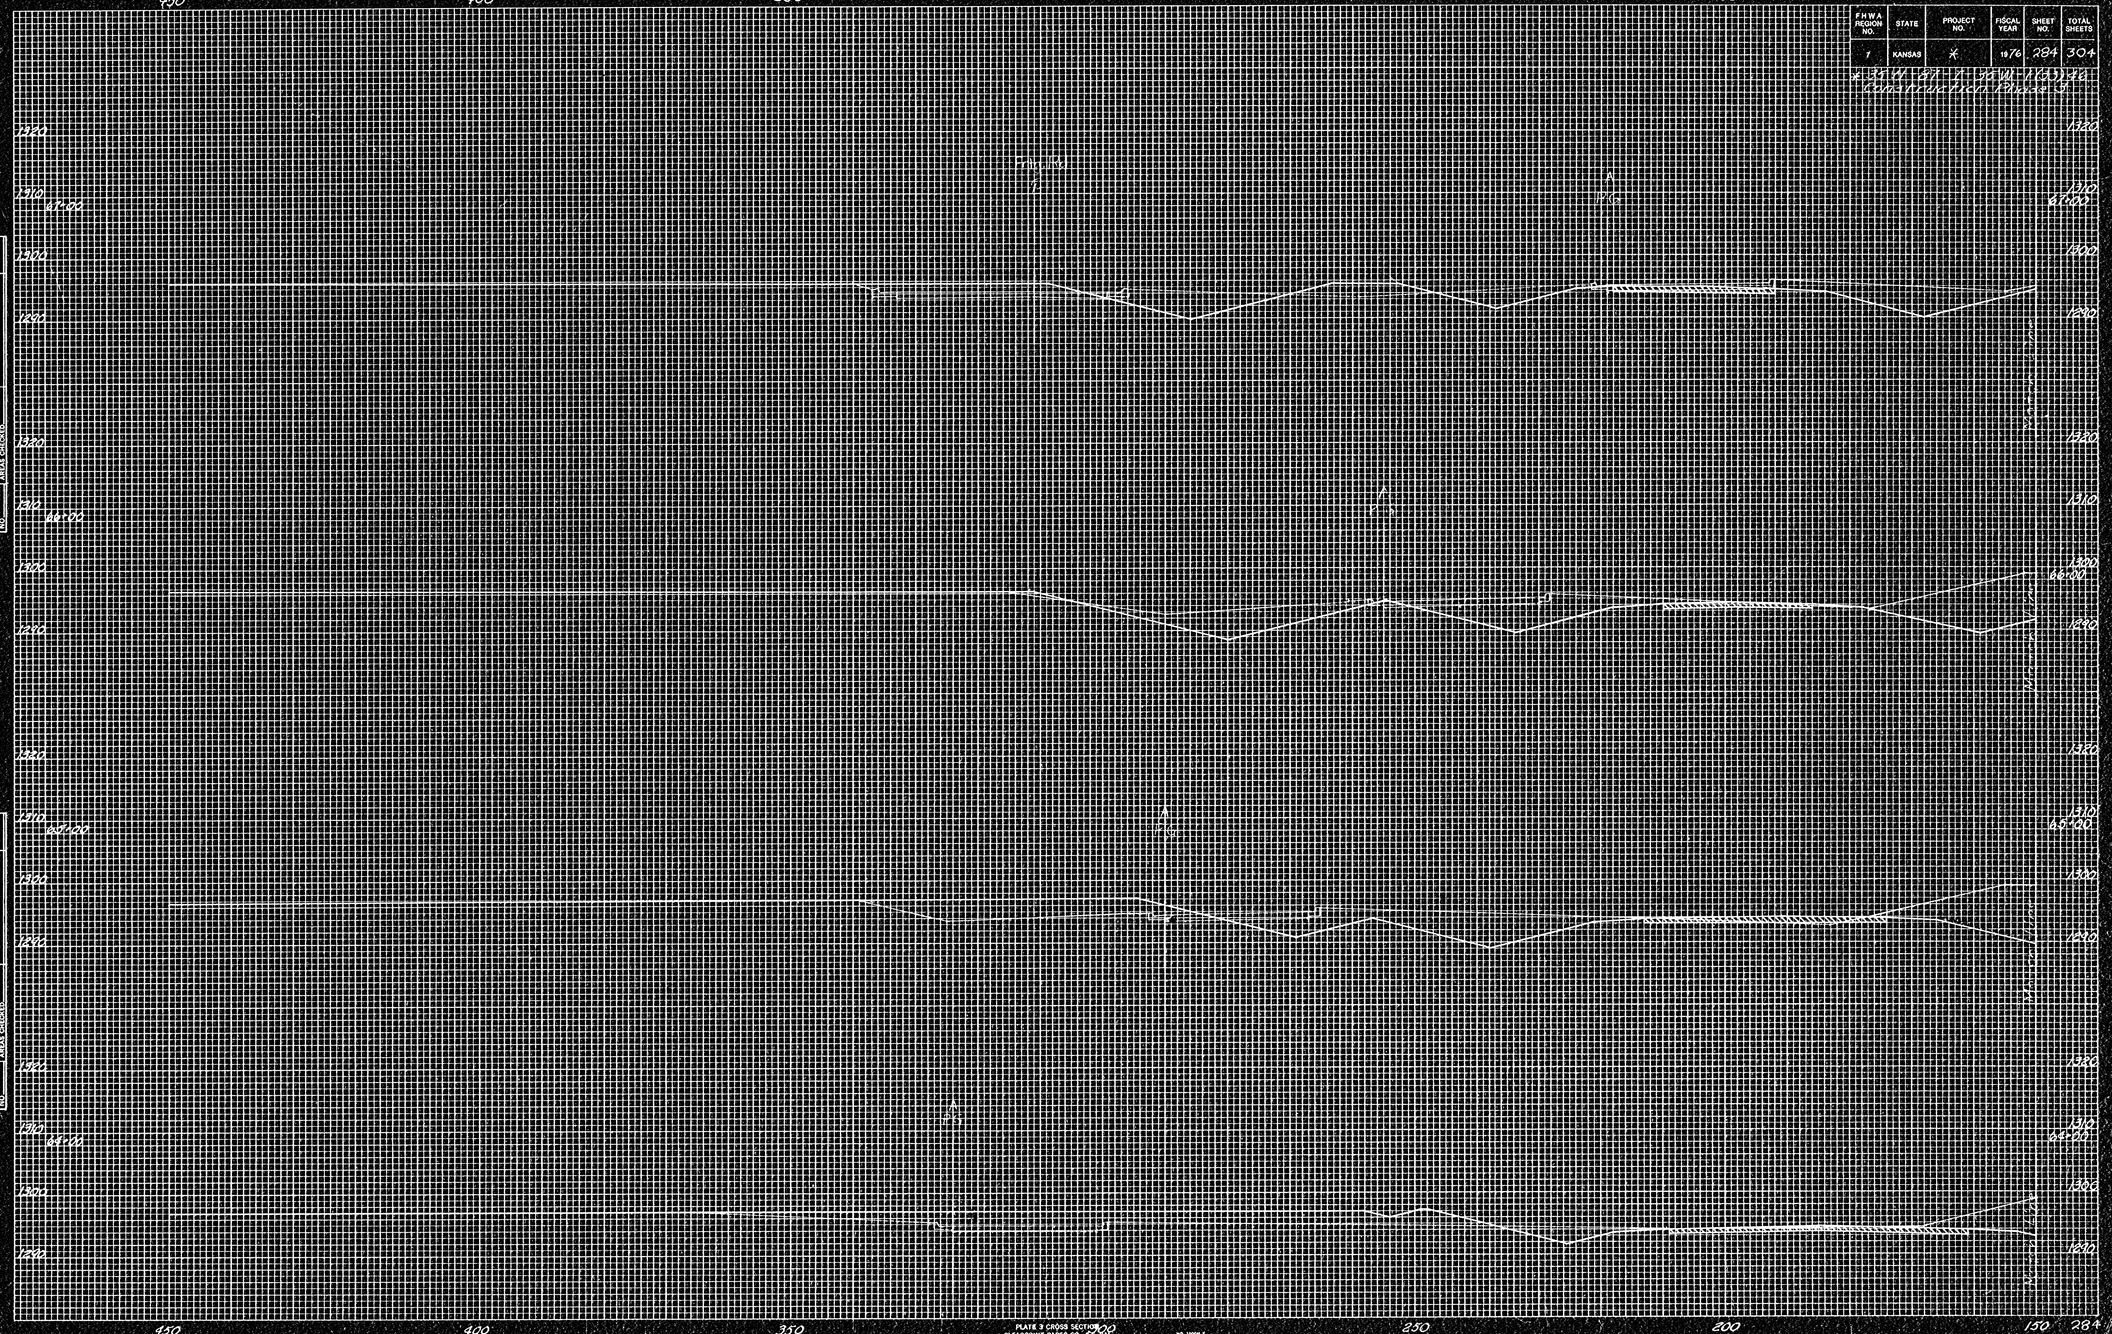

PLATE 3 CROSS SECTION
CLEARPRINT PAPER CO., KS. CITY NO. 1000E 1

284

Kellogg Avenue Extensions Lt. Sta. 64+00 to Sta. 67+00