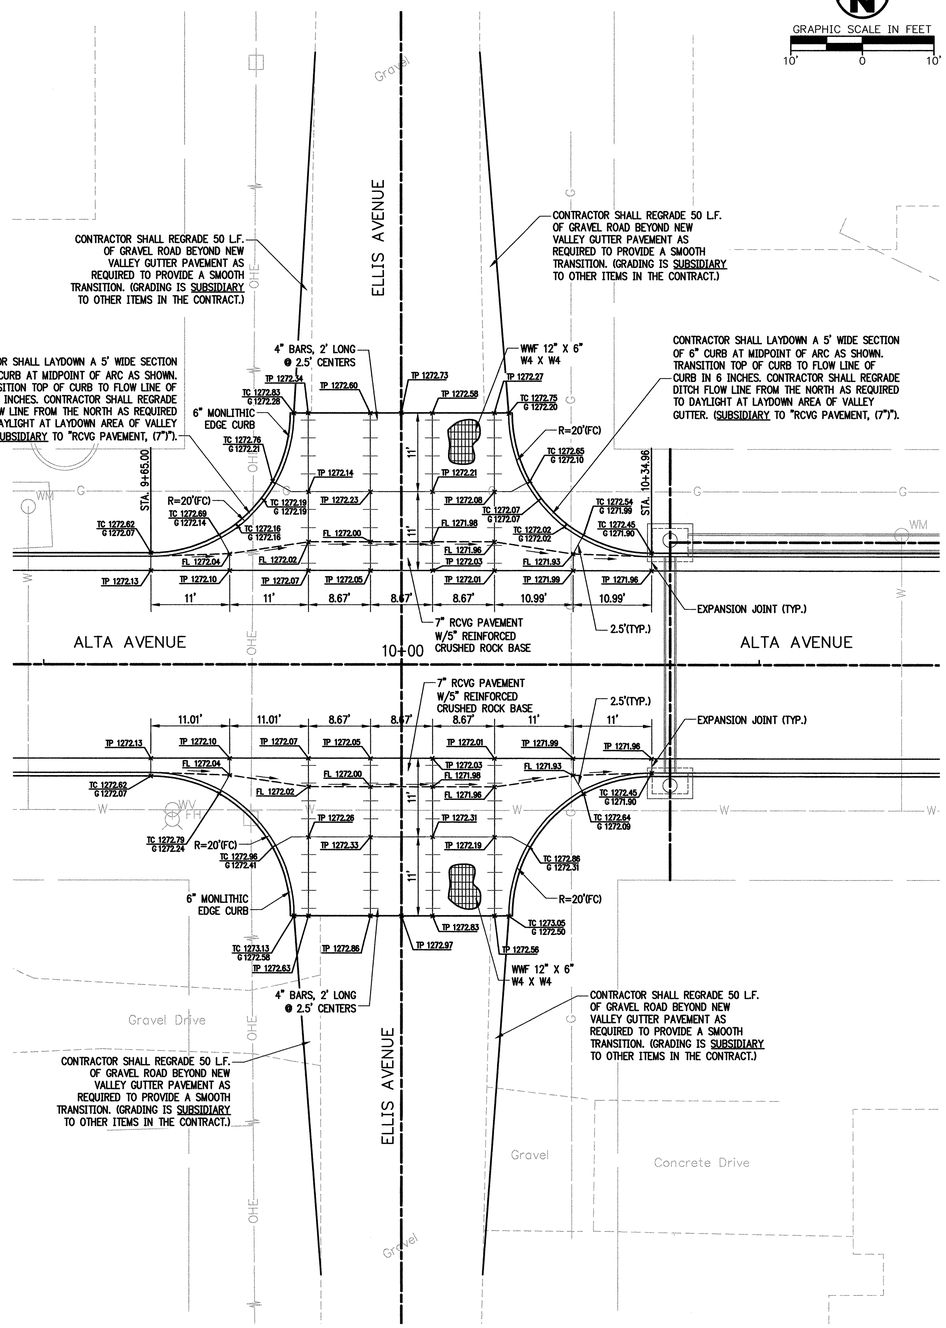

ALTA AVENUE & ELLIS AVENUE
INTERSECTION VALLEY GUTTER DETAIL

REF. DETAIL SHEET C5.02 FOR TYPICAL VALLEY GUTTER CONSTRUCTION DETAILS.

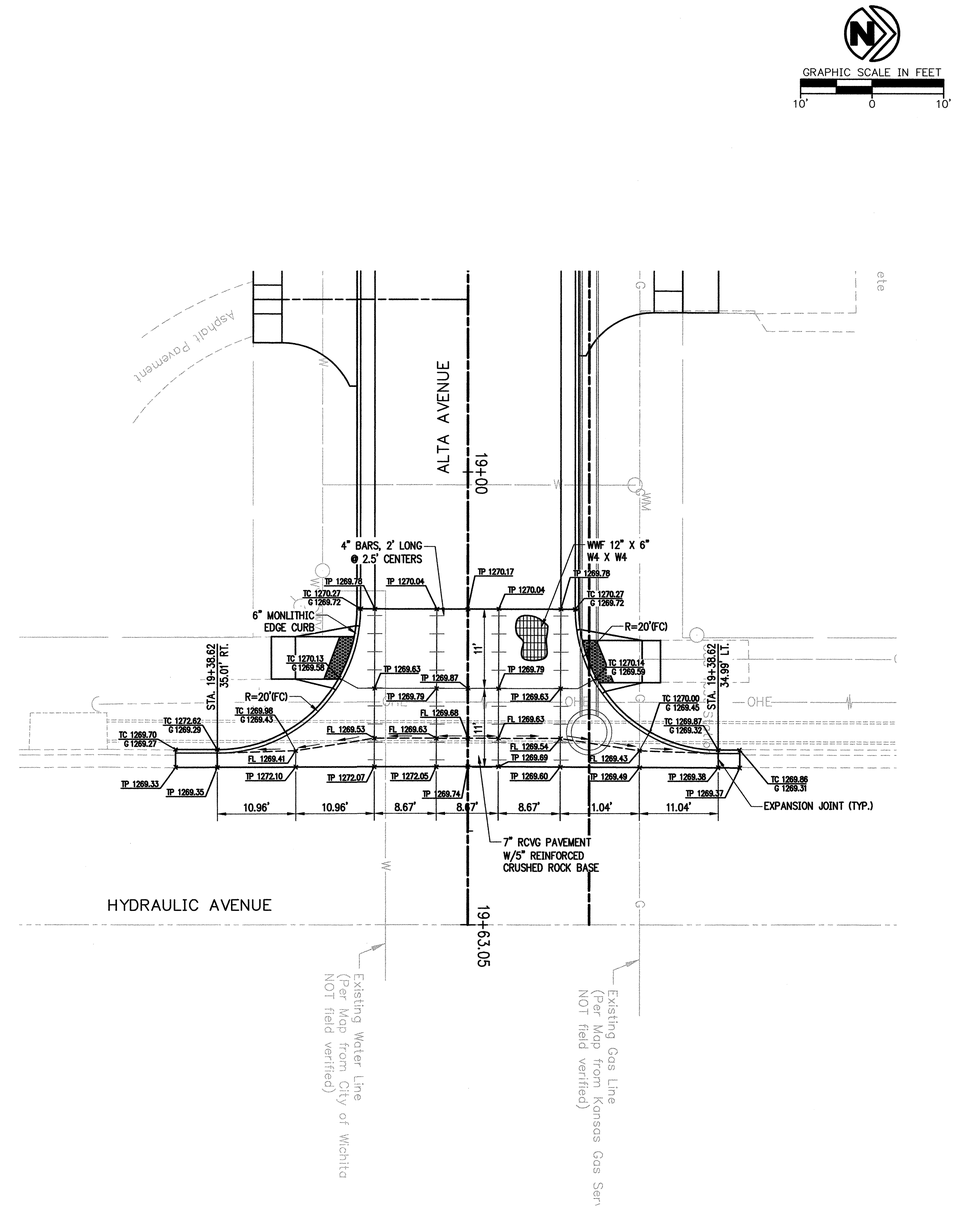

ALTA AVENUE & HYDRAULIC AVENUE
INTERSECTION VALLEY GUTTER DETAIL

ONE CALL KANSAS
KS: 1-800-344-7233
WICHITA: 316-687-2470

Crafton Tull Sparks
8200 E. 34th Street North, Bldg. 1600
Suite 1603, Wichita, KS 67226
316.634.6776 FAX: 316.634.6777
www.craftontullsparks.com
architecture | engineering

ALTA STREET DESIGN, 350' WEST OF ELLIS TO HYDRAULIC
WICHITA, KANSAS
C.O.W. PROJ. NO.: 472 84437

ISSUED FOR CONSTRUCTION

Revision

INTERSECTION VALLEY GUTTER DTLS

Drawn by	Job Number
CKW	073009-00
Checked by	Contact Person
	J. MOHLER
Date	Sheet Number
1/02/08	C5.03

DRAWING FILE NAME AND LOCATION: G:\073009-00\ENG\DWG\Intersection Grading Dtl.dwg
LAST SAVED BY CW3002 , 11/26/2007 1:22:18 PM
PLOTTED BY CHRIS WINKLER (ONLY VALID ON HARD COPY)
LAYOUT TAB: INTERSECTION DTL

© 2007 Crafton, Tull, Sparks & Associates, Inc.