NORTH RIDGE VILLAGE
STORMWATER PLANS
PROJ. NO. 472-84180

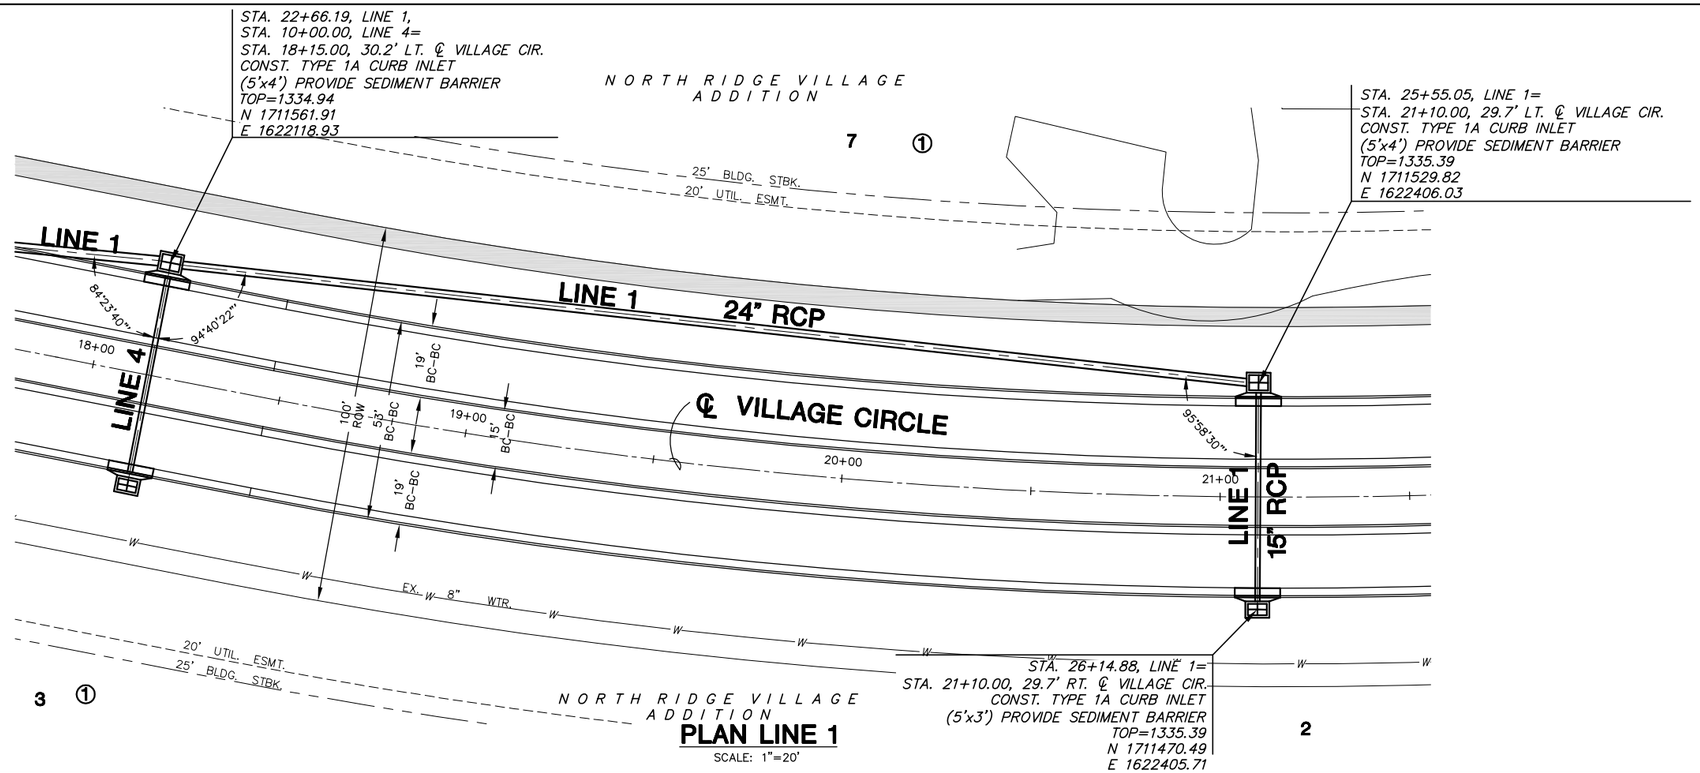

PLAN LINE 1

SCALE: 1"=20'

PROFILE LINE 1

SCALE: HORIZ. 1"=20'
SCALE: VERT. 1"=5'

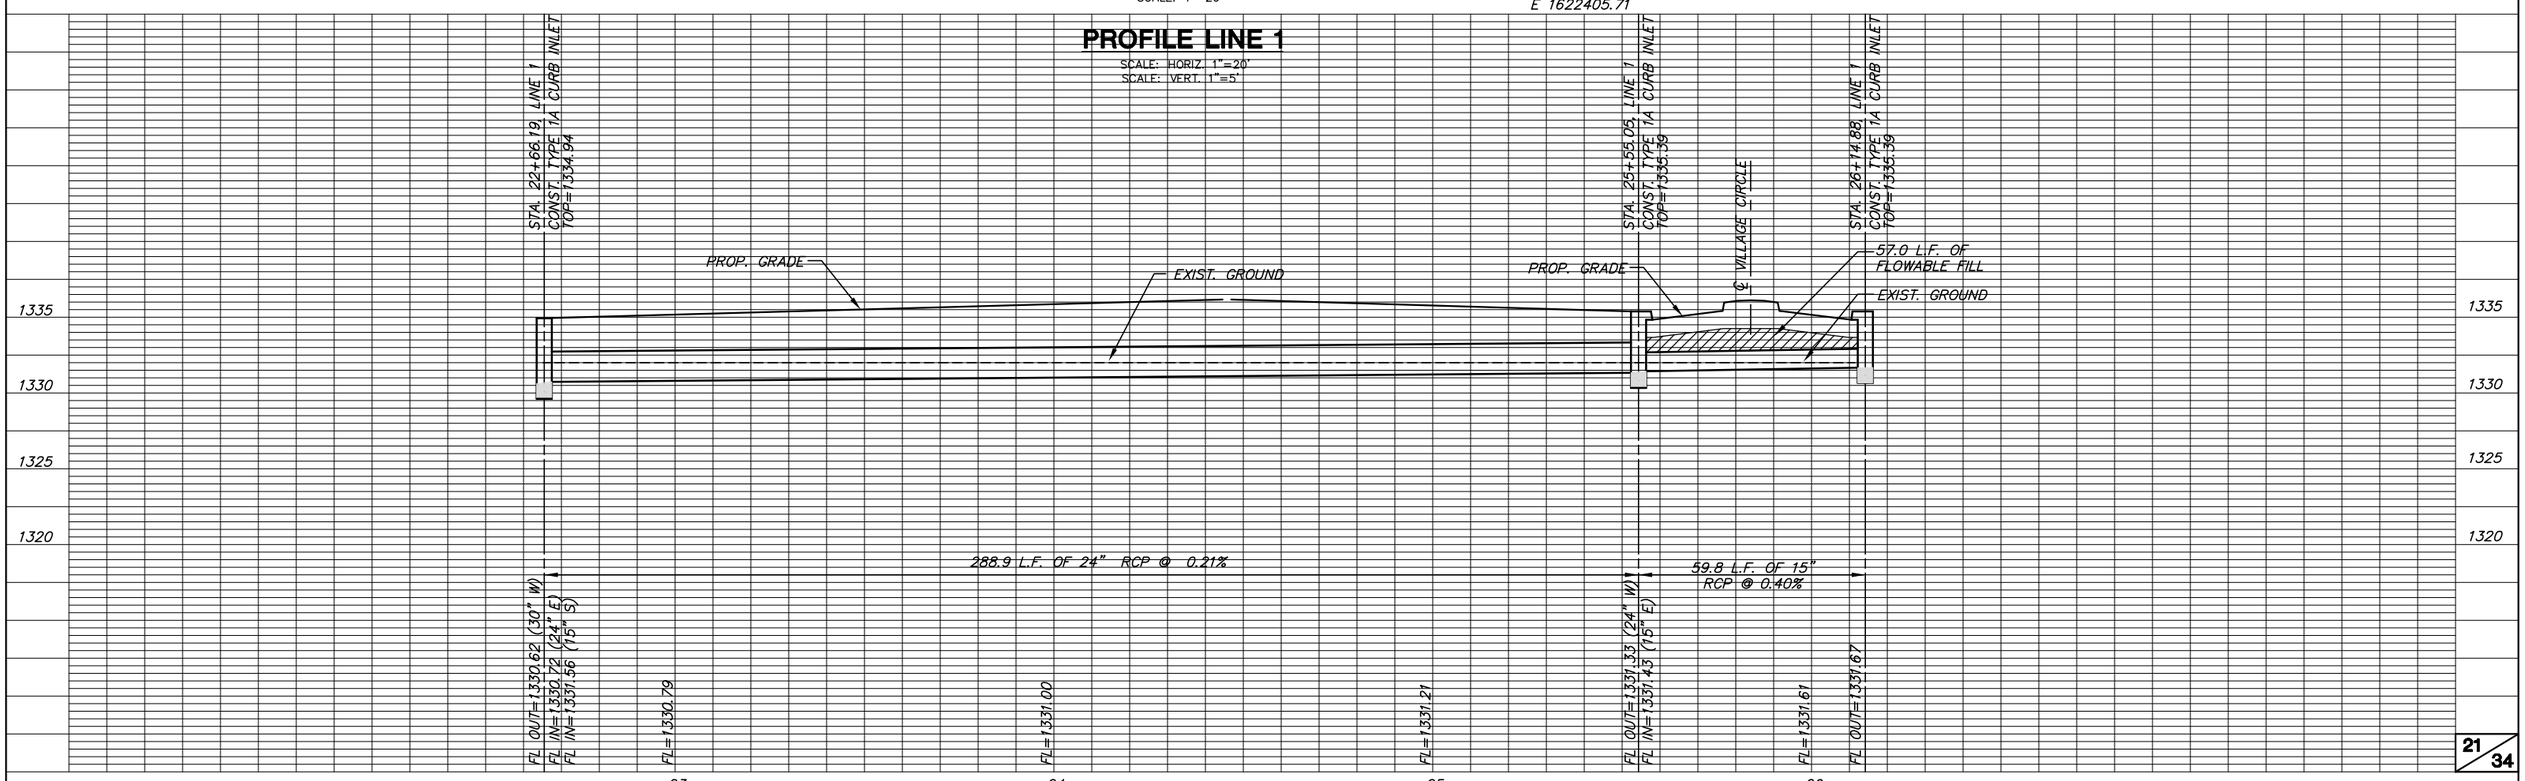

J:\CIVIL\04394\DWG\SWS\04394D5.DWG