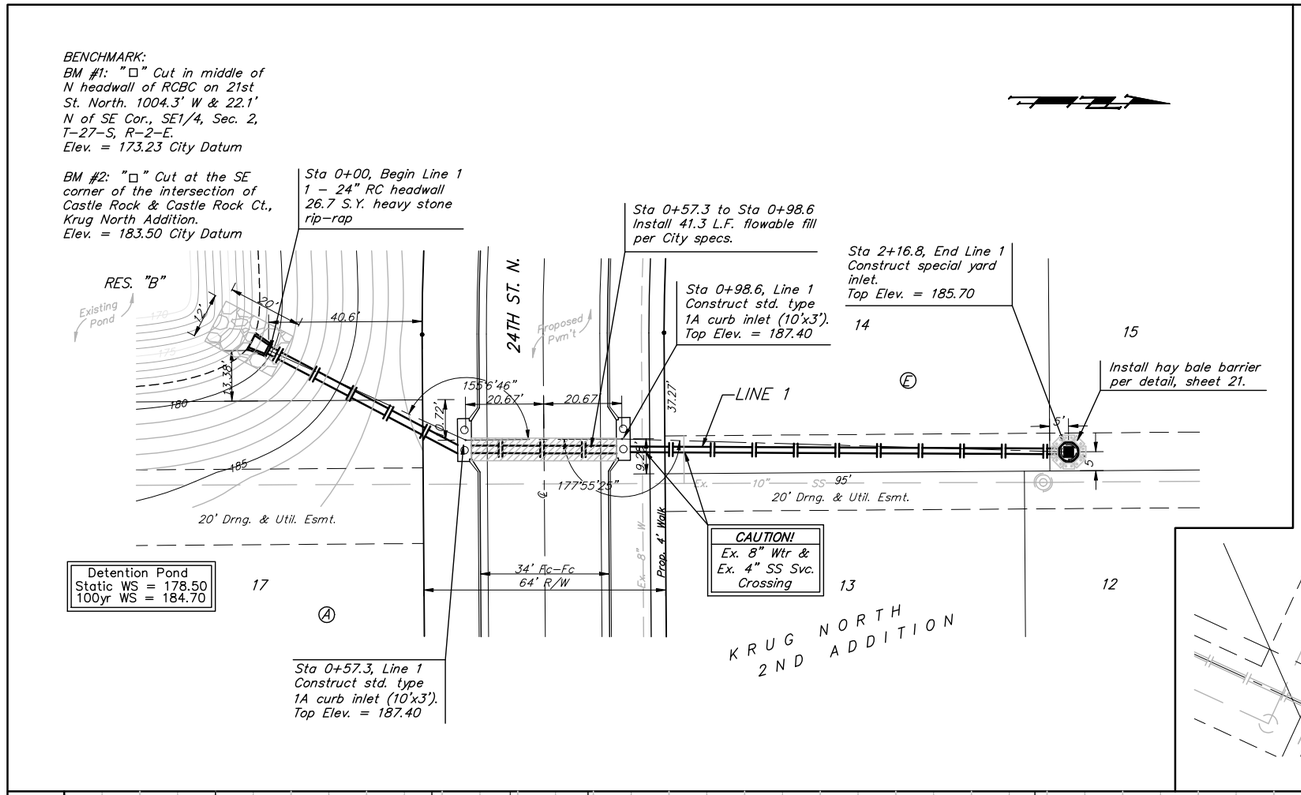

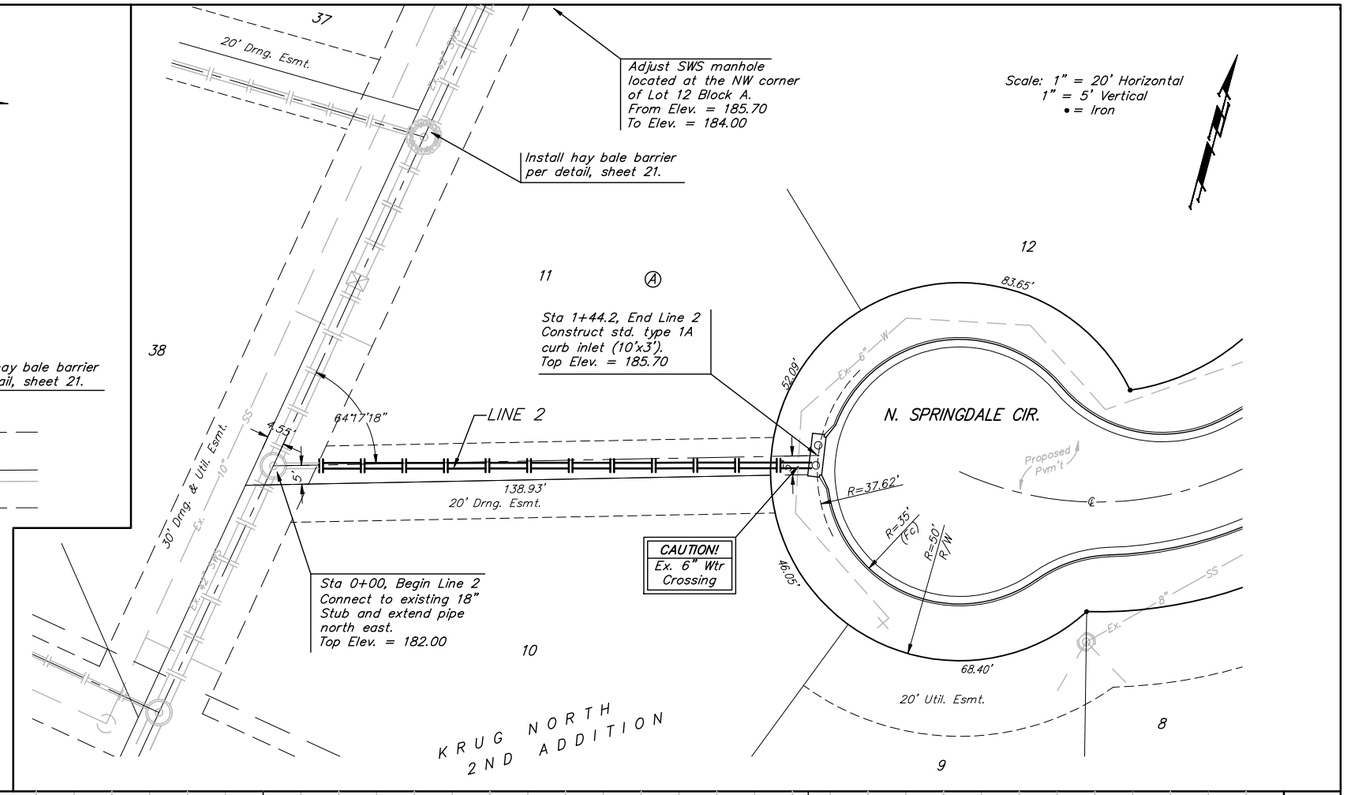

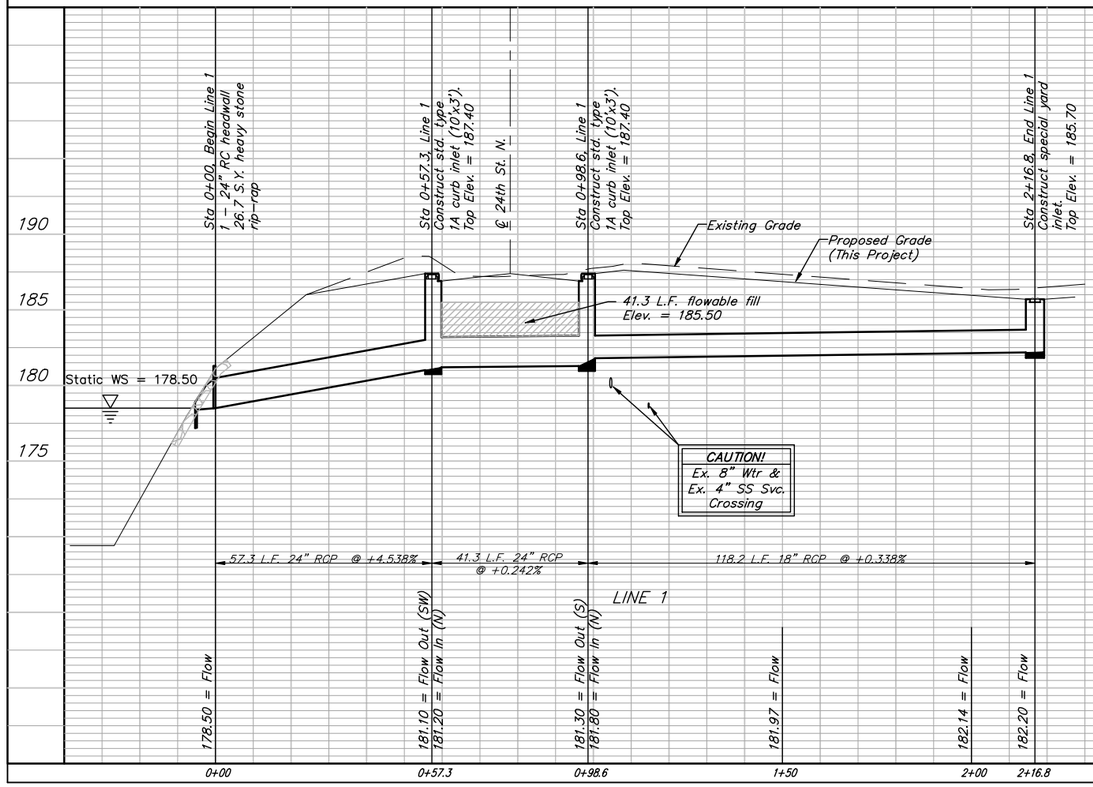

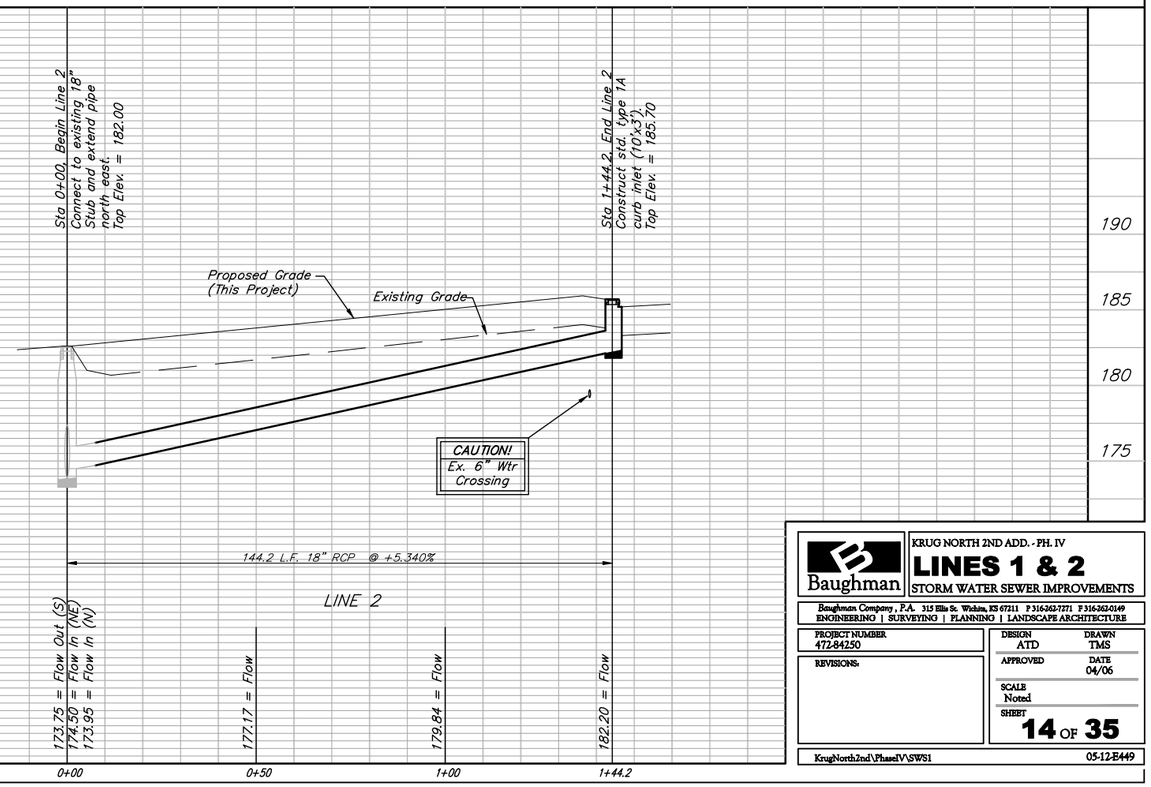

Baughman

KRUG NORTH 2ND ADD. - PH. IV

LINES 1 & 2

STORM WATER SEWER IMPROVEMENTS

Baughman Company, P.A. 315 Ellis St. Wichita, KS 67211 P 316-263-7271 F 316-263-0149
ENGINEERING | SURVEYING | PLANNING | LANDSCAPE ARCHITECTURE

PROJECT NUMBER 472-84250	DESIGN ATD / DRAWN TMS
REVISIONS:	APPROVED / DATE 04/06
	SCALE Noted
	SHEET 14 OF 35

KrugNorth2nd\PhaseIV\SWS1 05-12-E449