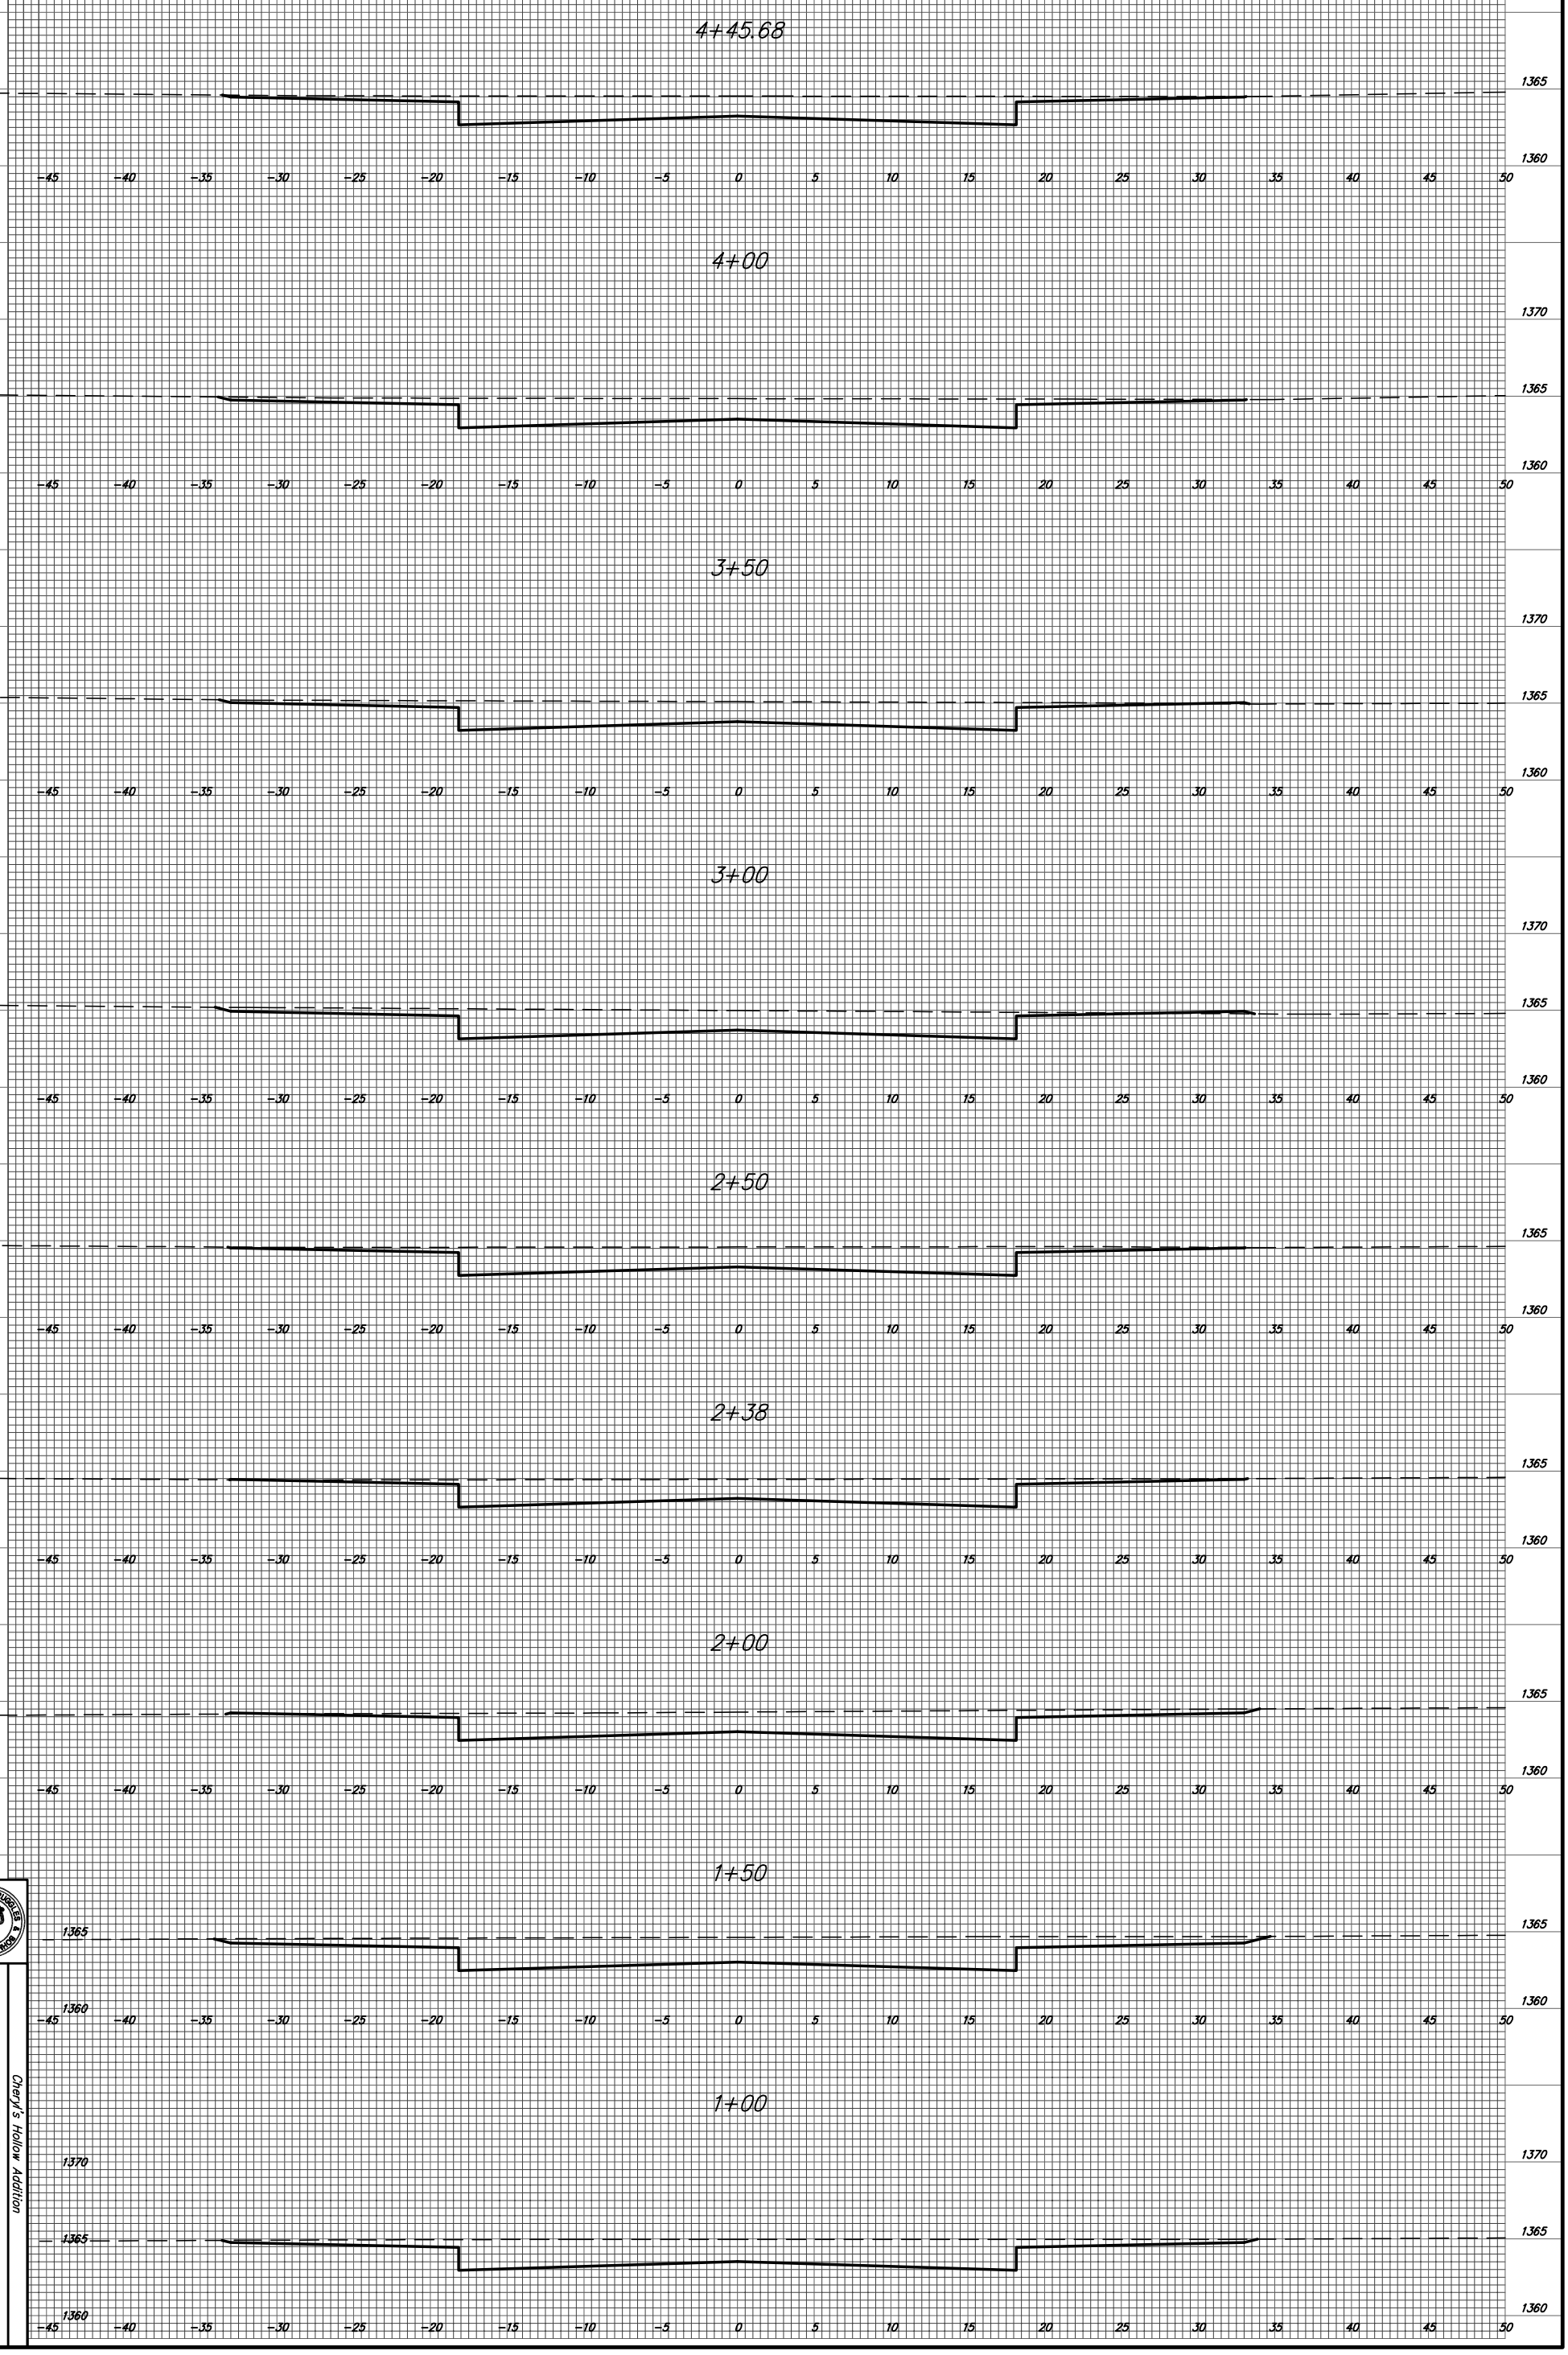


Cheryl's Hollow Addition

STOUT

31/43