BENCHMARK:
City of Wichita benchmark at the SE corner of intersection of 135th Street West and 13th Street North.
Elev. = 167.83 (City Datum)

Brass Benchmark Disc
Adjacent to Fire Hydrant at E. End of E. Curb Return of Ponderosa & Ponderosa Ct.
Elev. = 170.96 (City Datum)

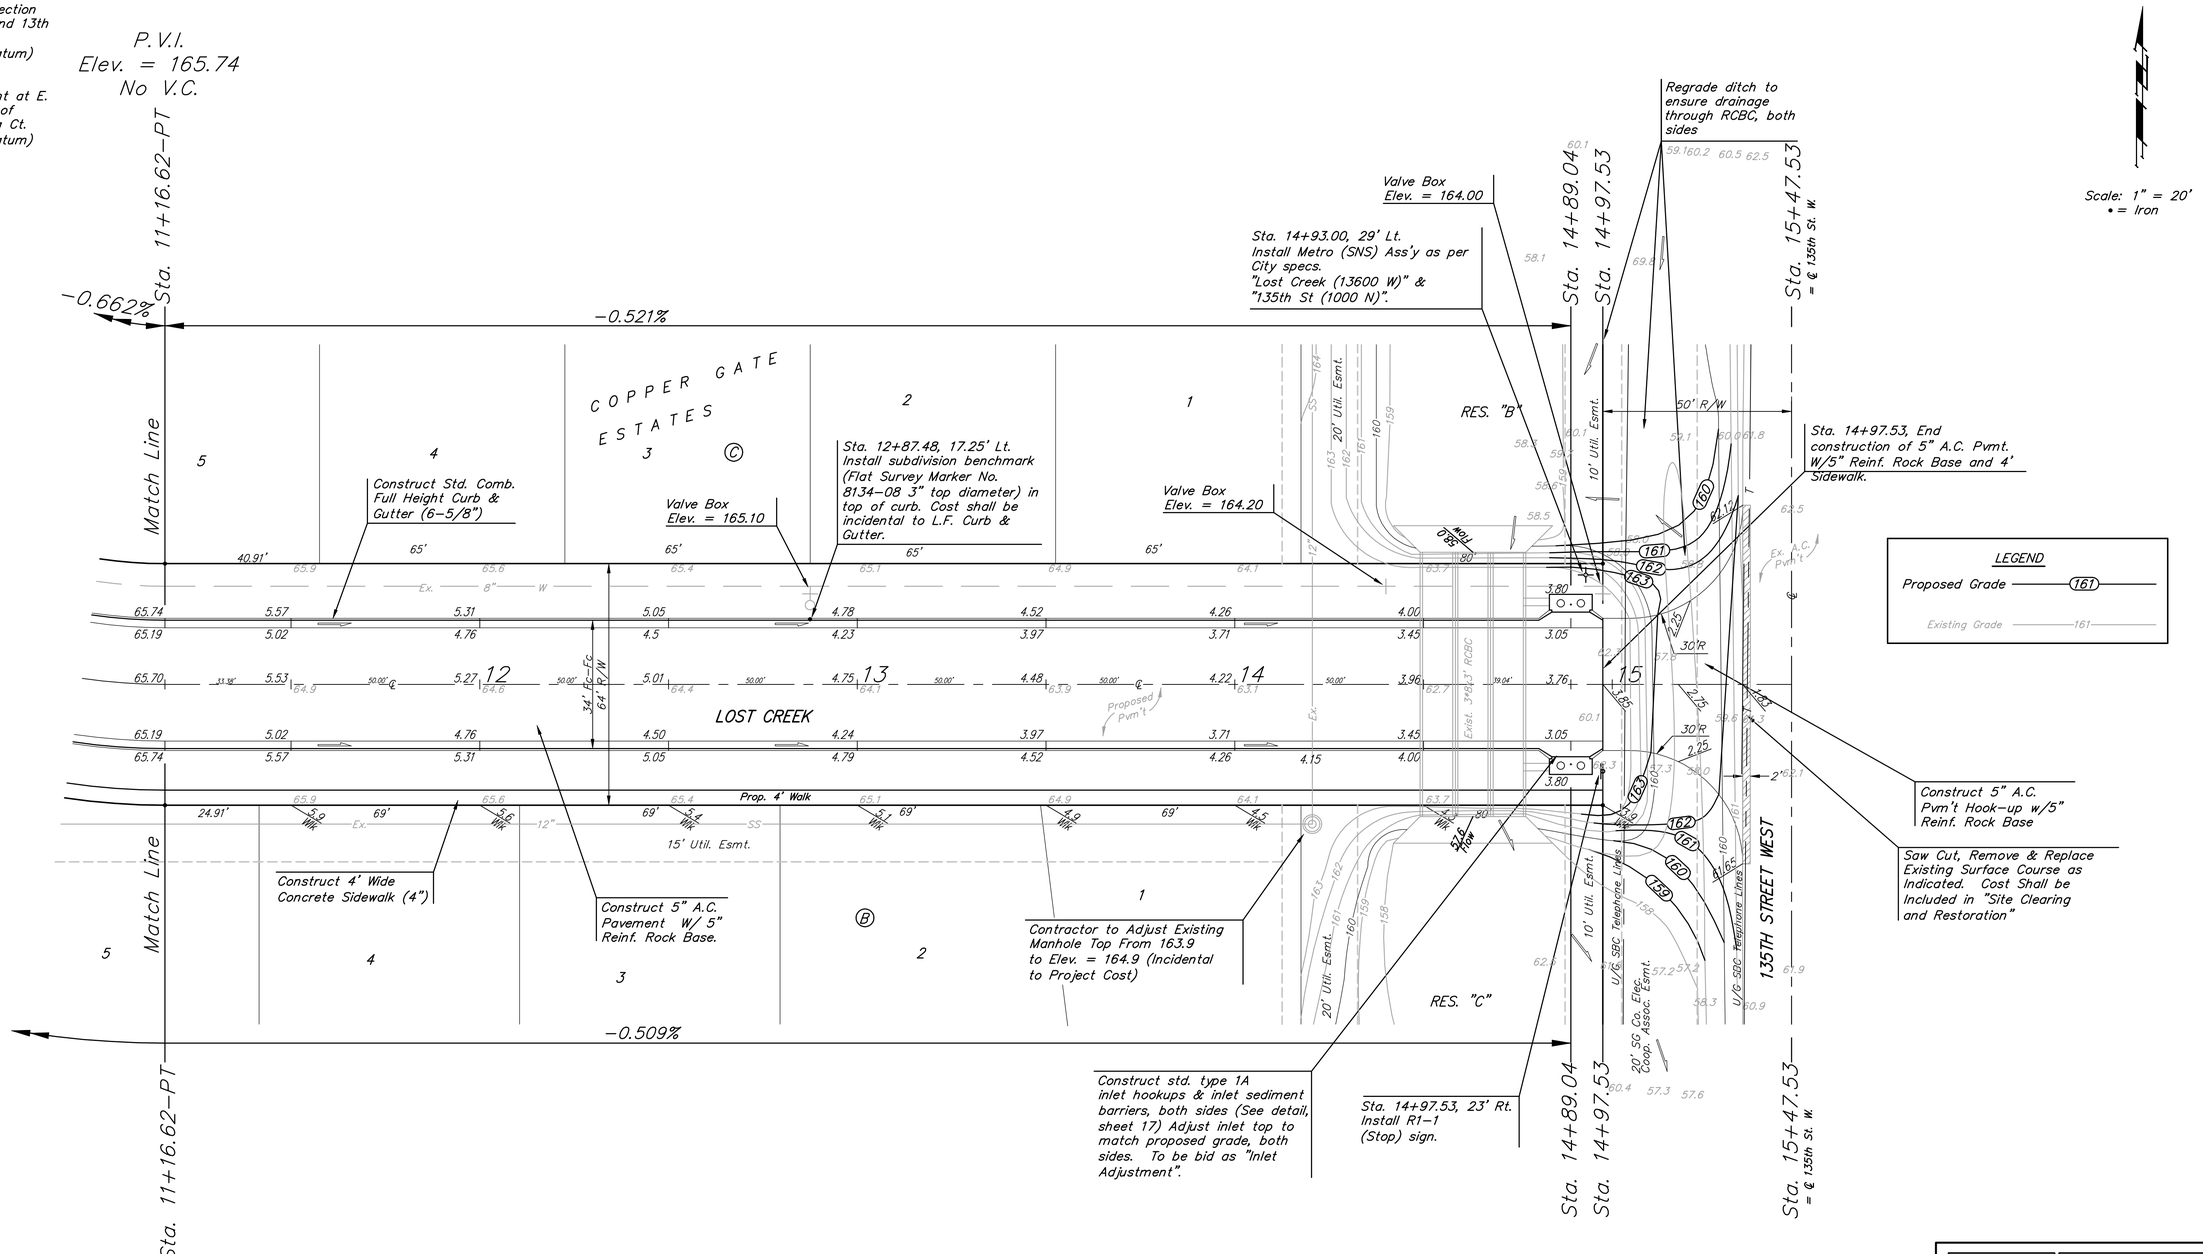

Baughman

Copper Gate Estates - Phase III

LOST CREEK

STA. 11+16.62 TO STA. 15+47.53

Baughman Company, P.A. 315 Ellis St. Wichita, KS 67211 P 316-262-7271 F 316-262-0149
ENGINEERING | SURVEYING | PLANNING | LANDSCAPE ARCHITECTURE

PROJECT NUMBER 472-83671	DESIGN	DRAWN TMS
REVISIONS:	APPROVED	DATE 4/13/05
	SCALE Noted	
	SHEET 8 OF 30	

CopperGate\Phase 3\Str3.dwg 04-06-E956