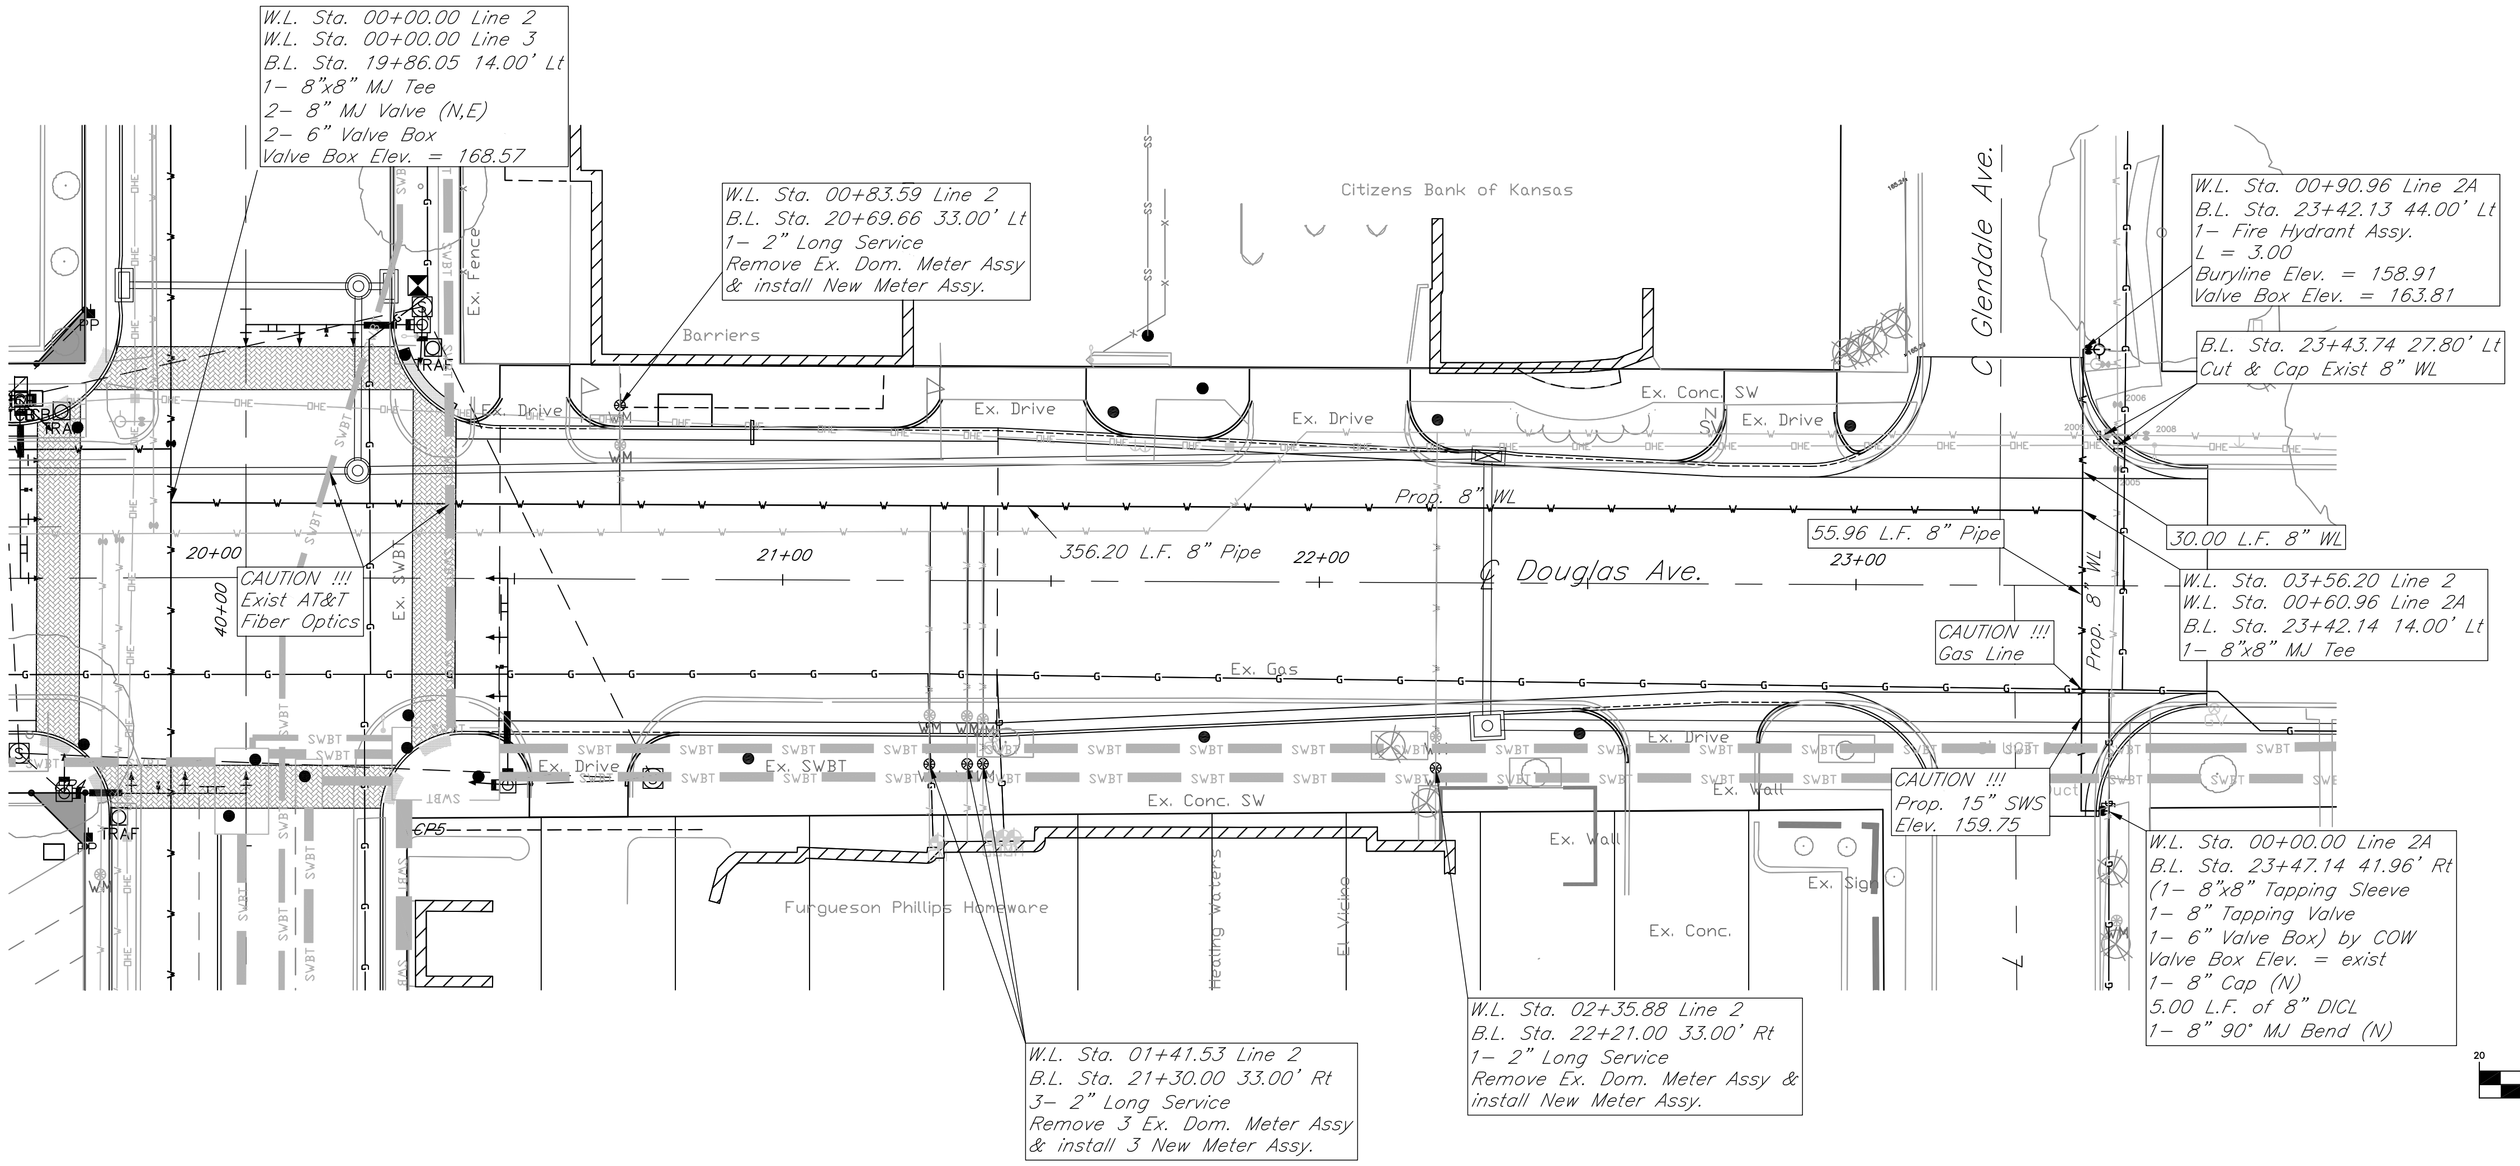

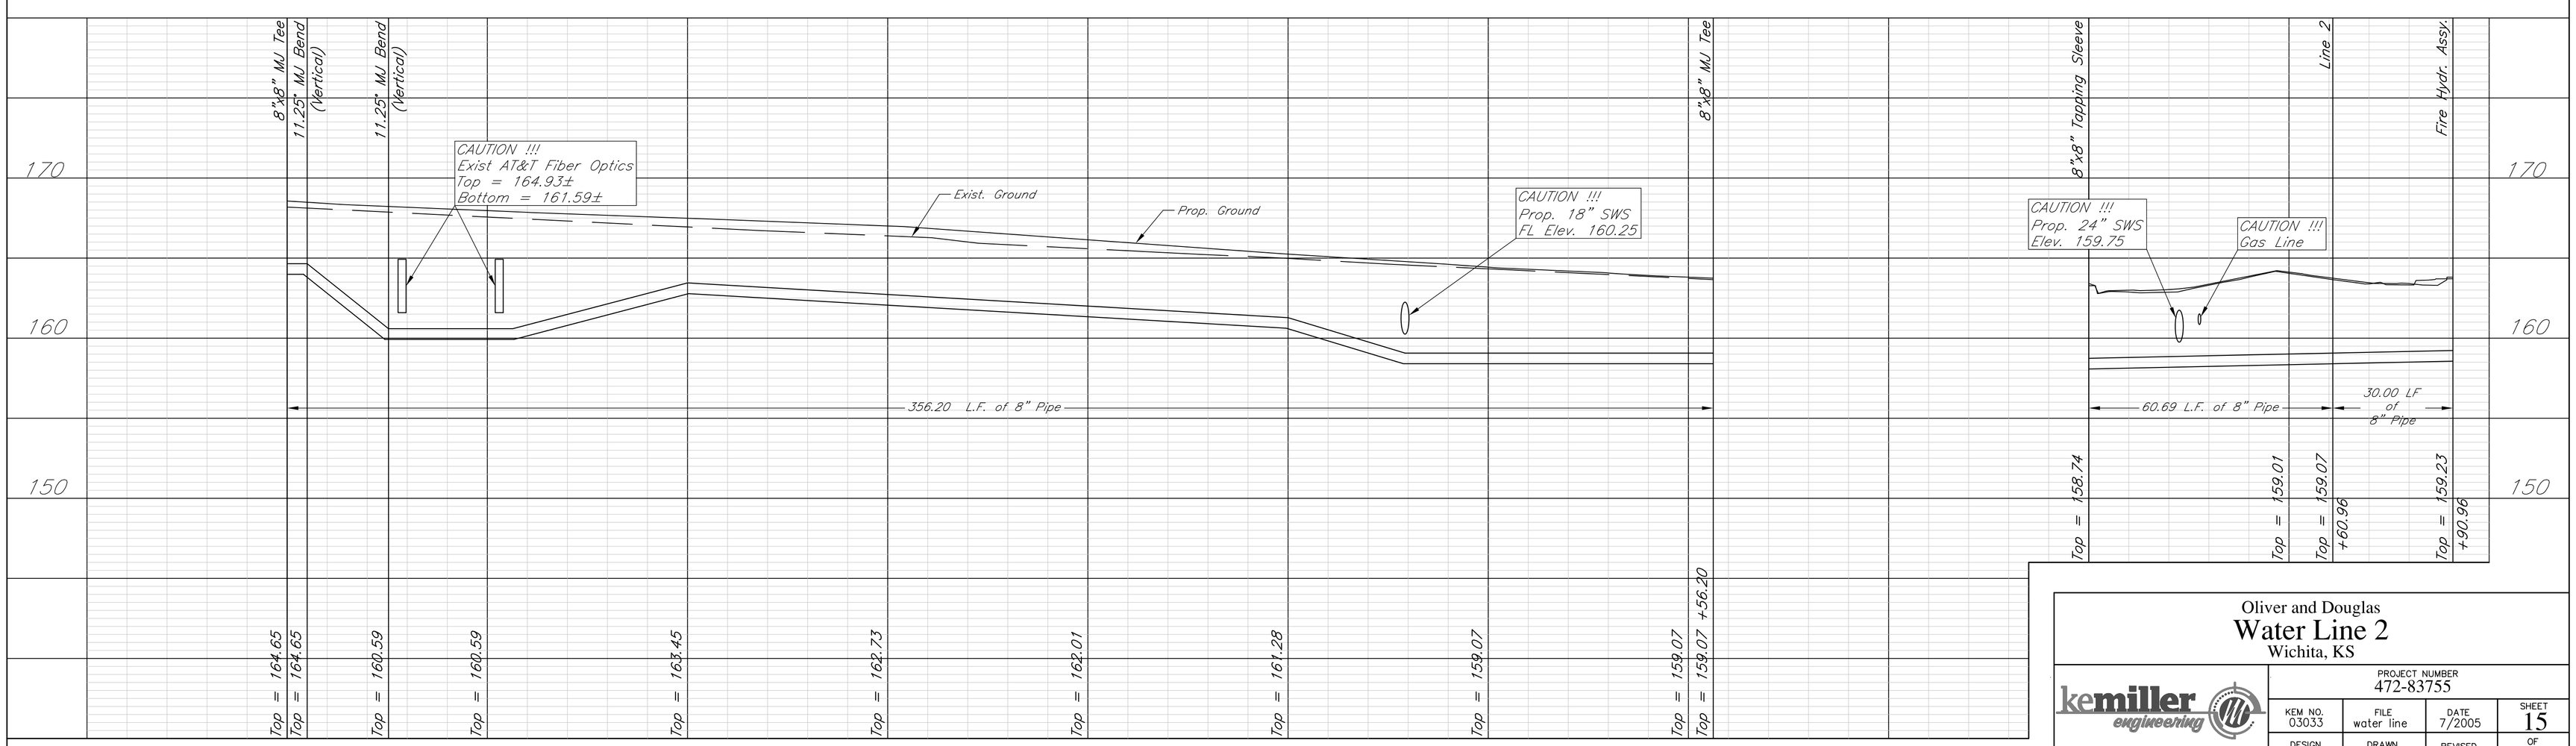

Oliver and Douglas
Water Line 2
Wichita, KS

kemiller engineering
516 S. Market,
Wichita, KS 67202
316/264-0242

PROJECT NUMBER			
472-83755			
KEM NO. 03033	FILE water line	DATE 7/2005	SHEET 15
DESIGN PB	DRAWN JO	REVISED 2/15/08	OF 49