


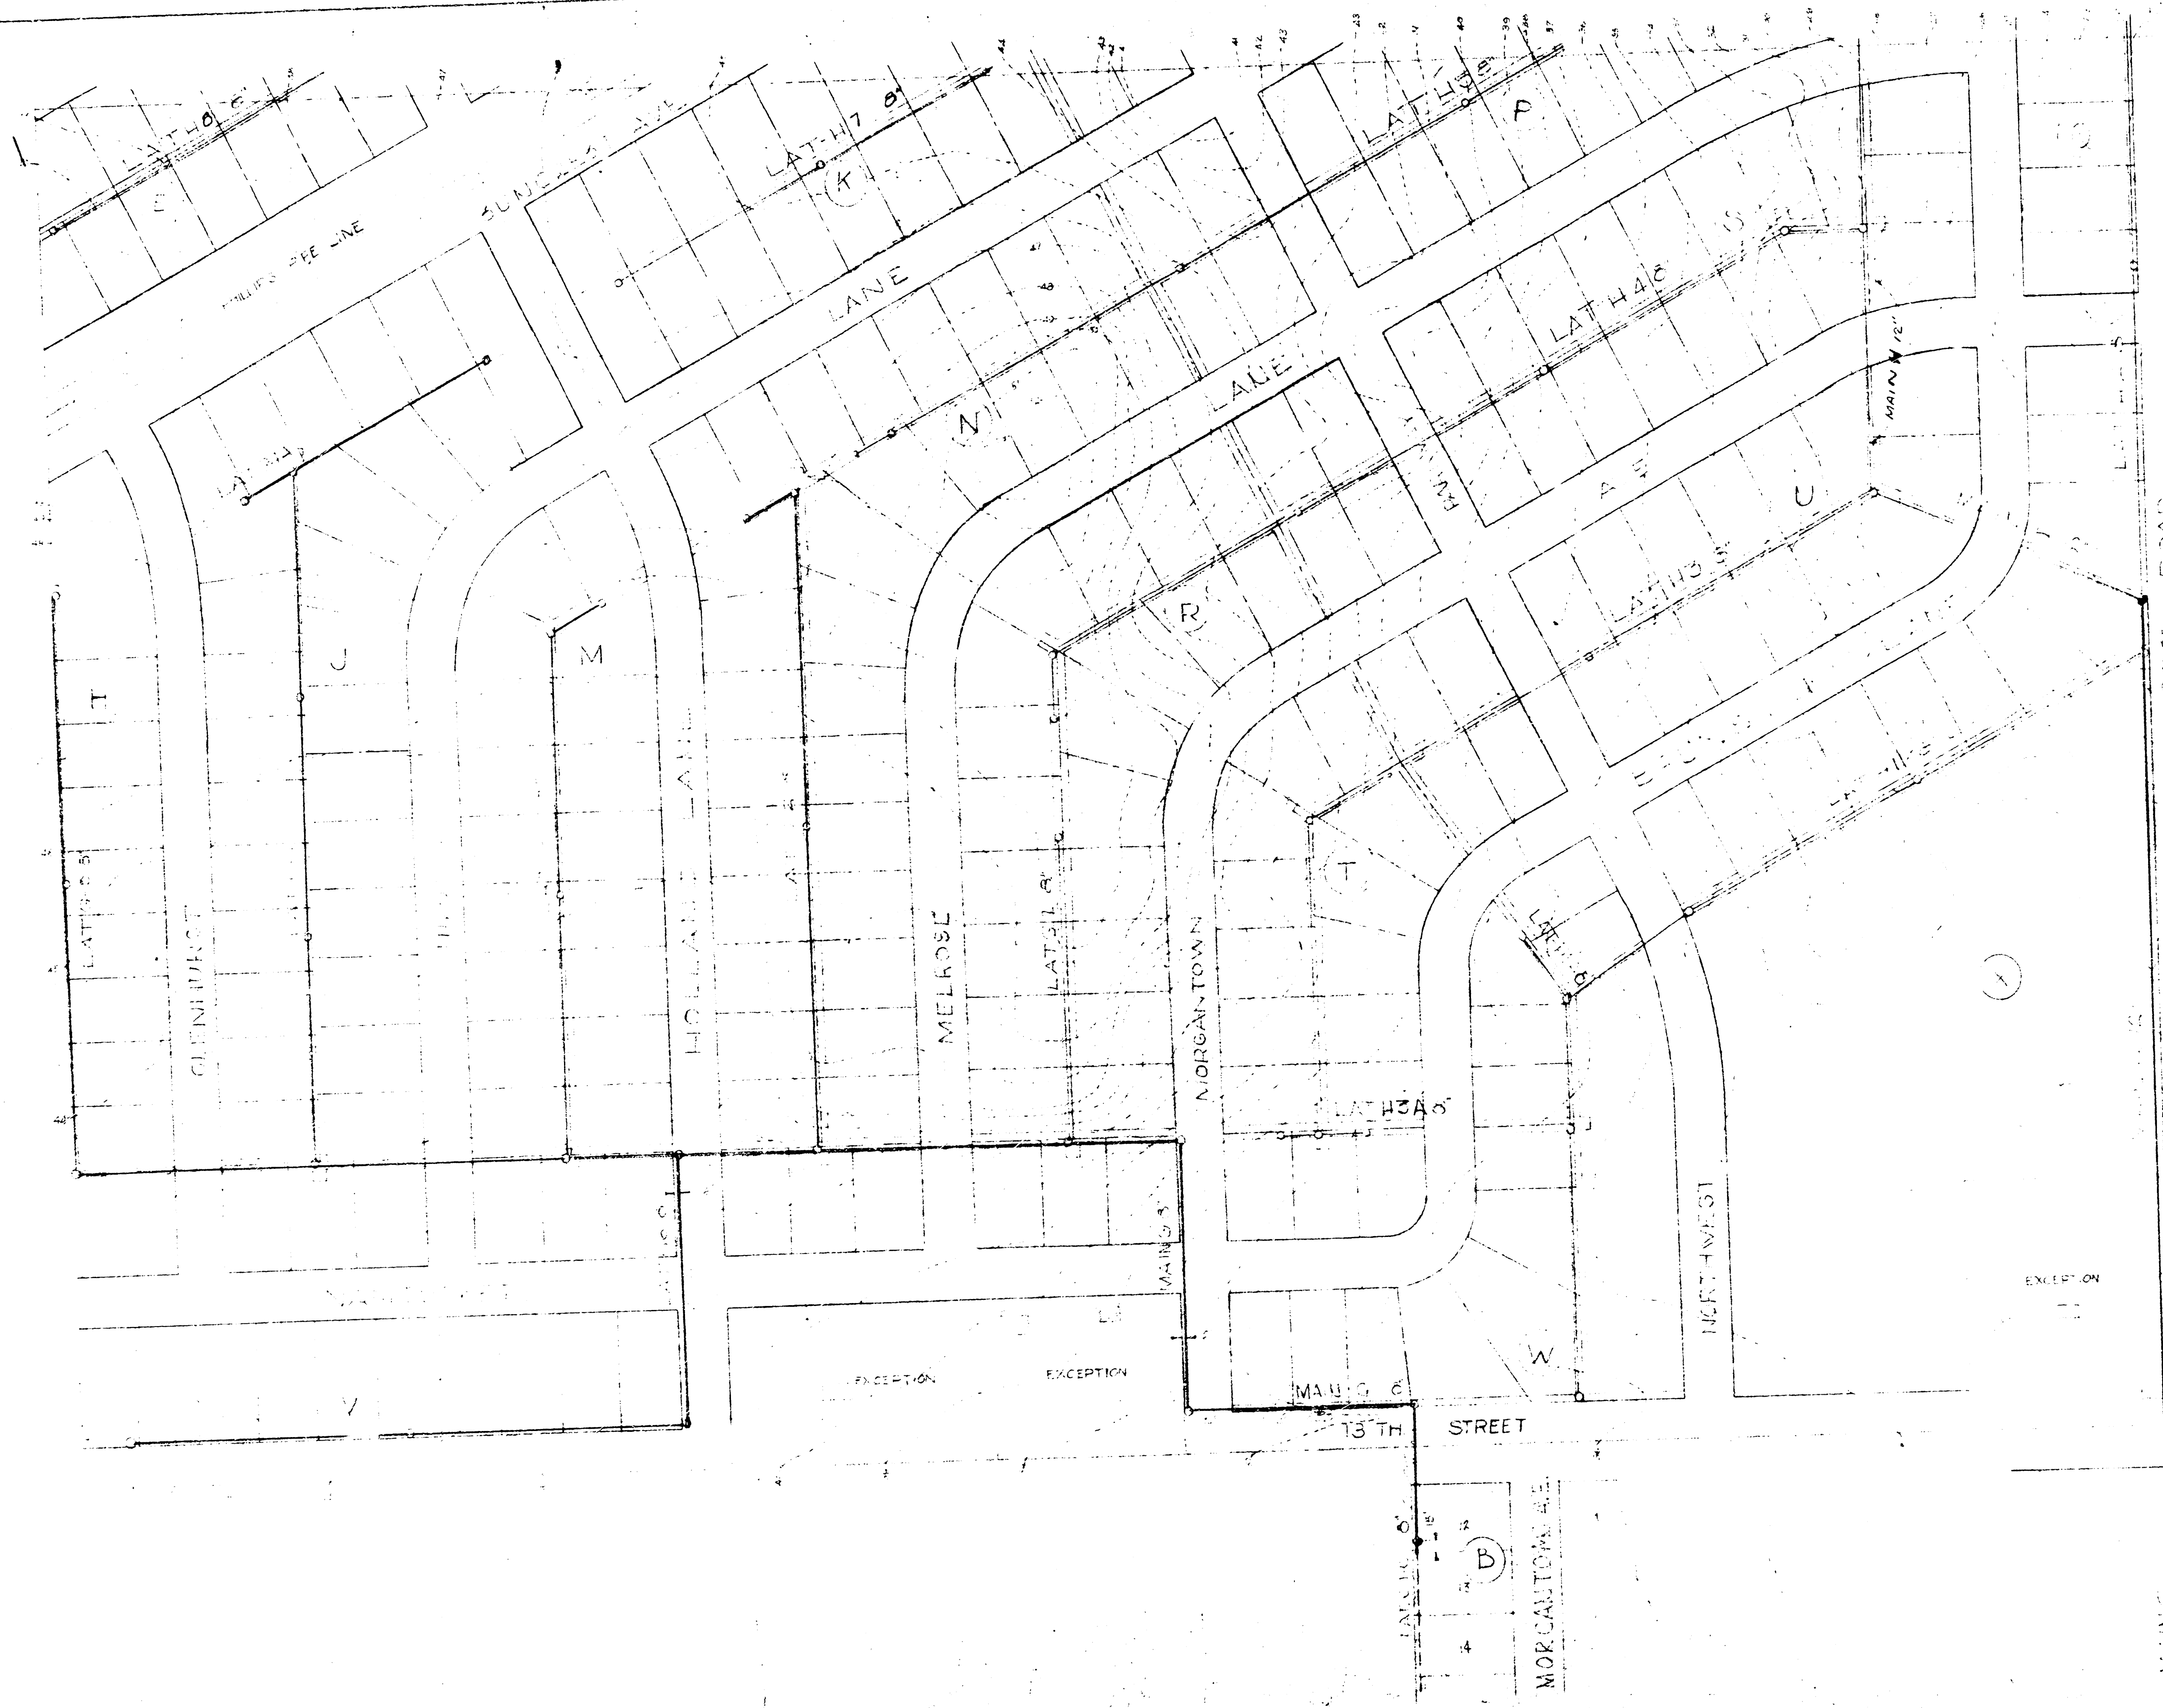


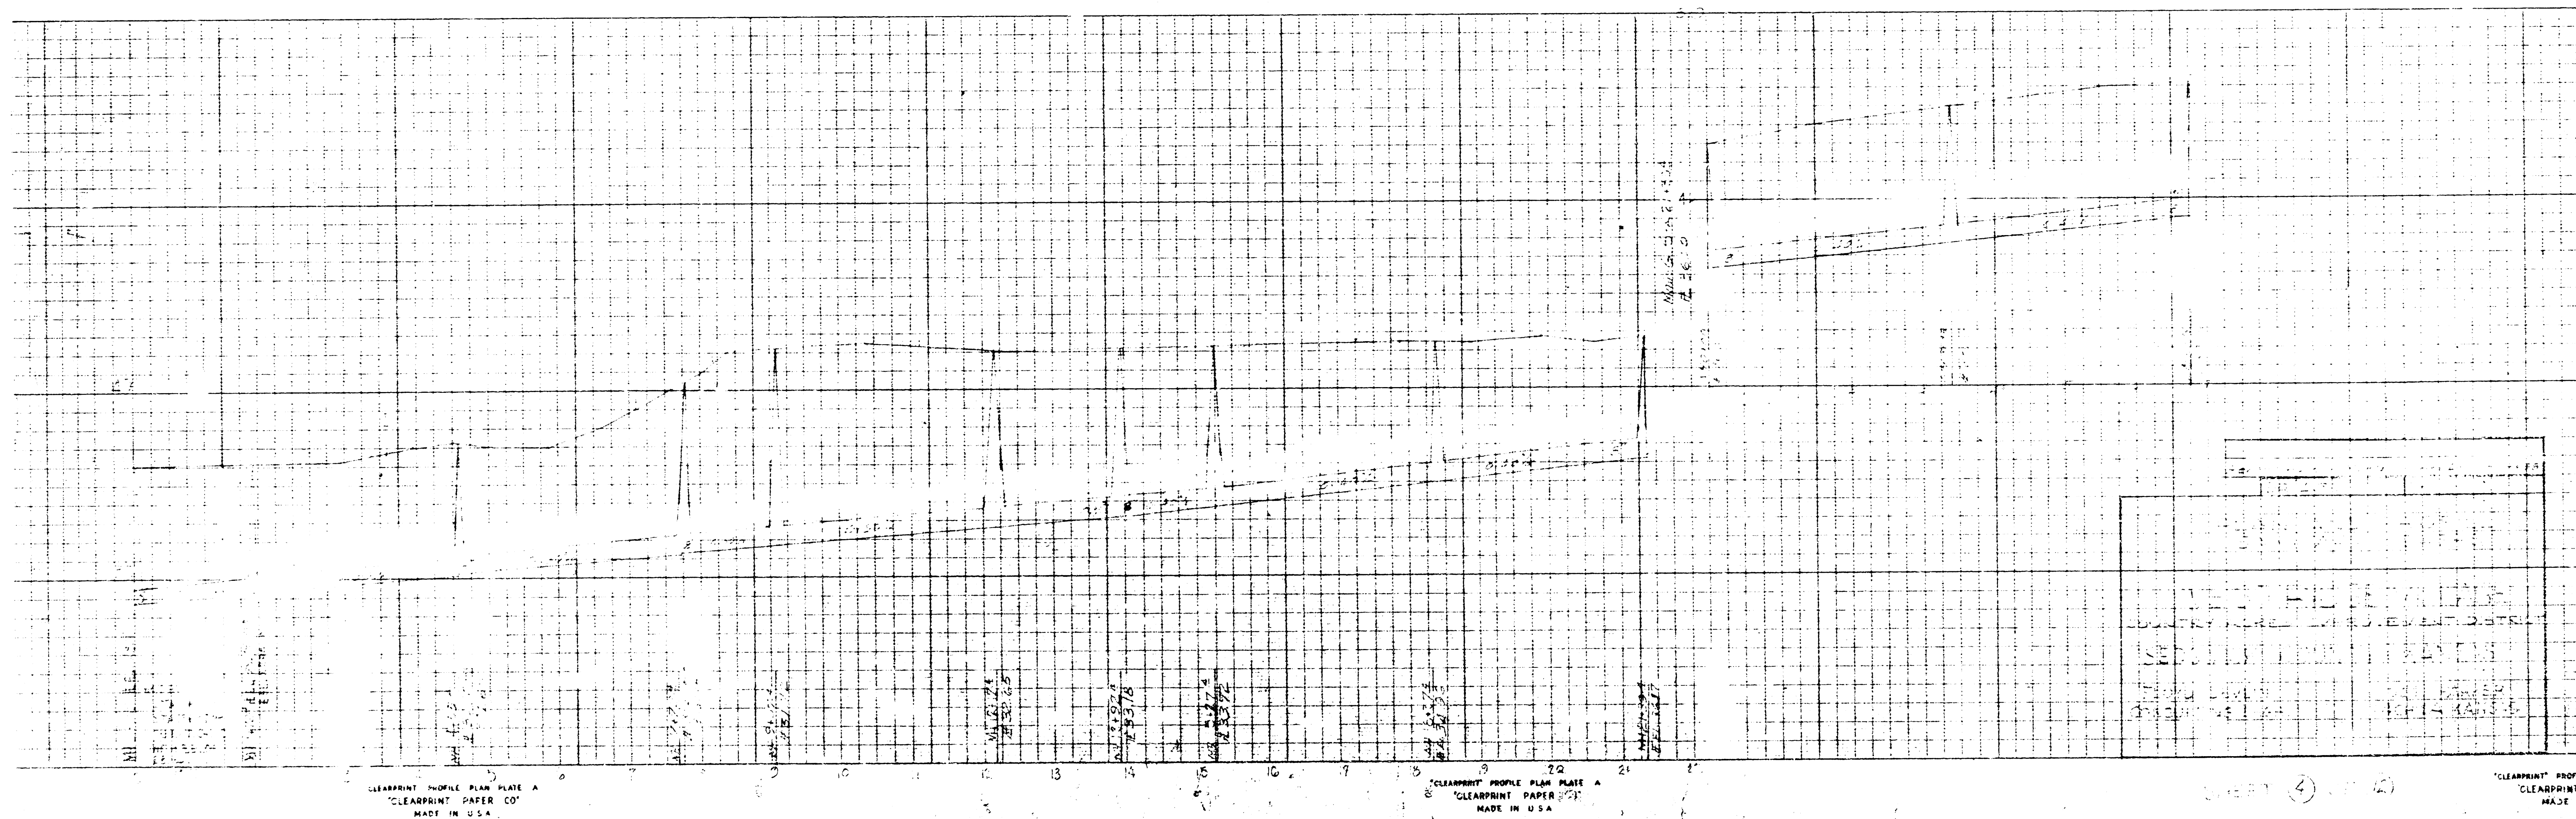


ALL INFORMATION
SANITARY SEWERS
COUNTRY ACRES
IMPROVEMENT DISTRICT
SEDGWICK COUNTY, KANSAS
FLOYD B. DEVLIN
CONSULTING ENGINEER
1956
854 WEST 13TH ST
WINSTON, KANSAS

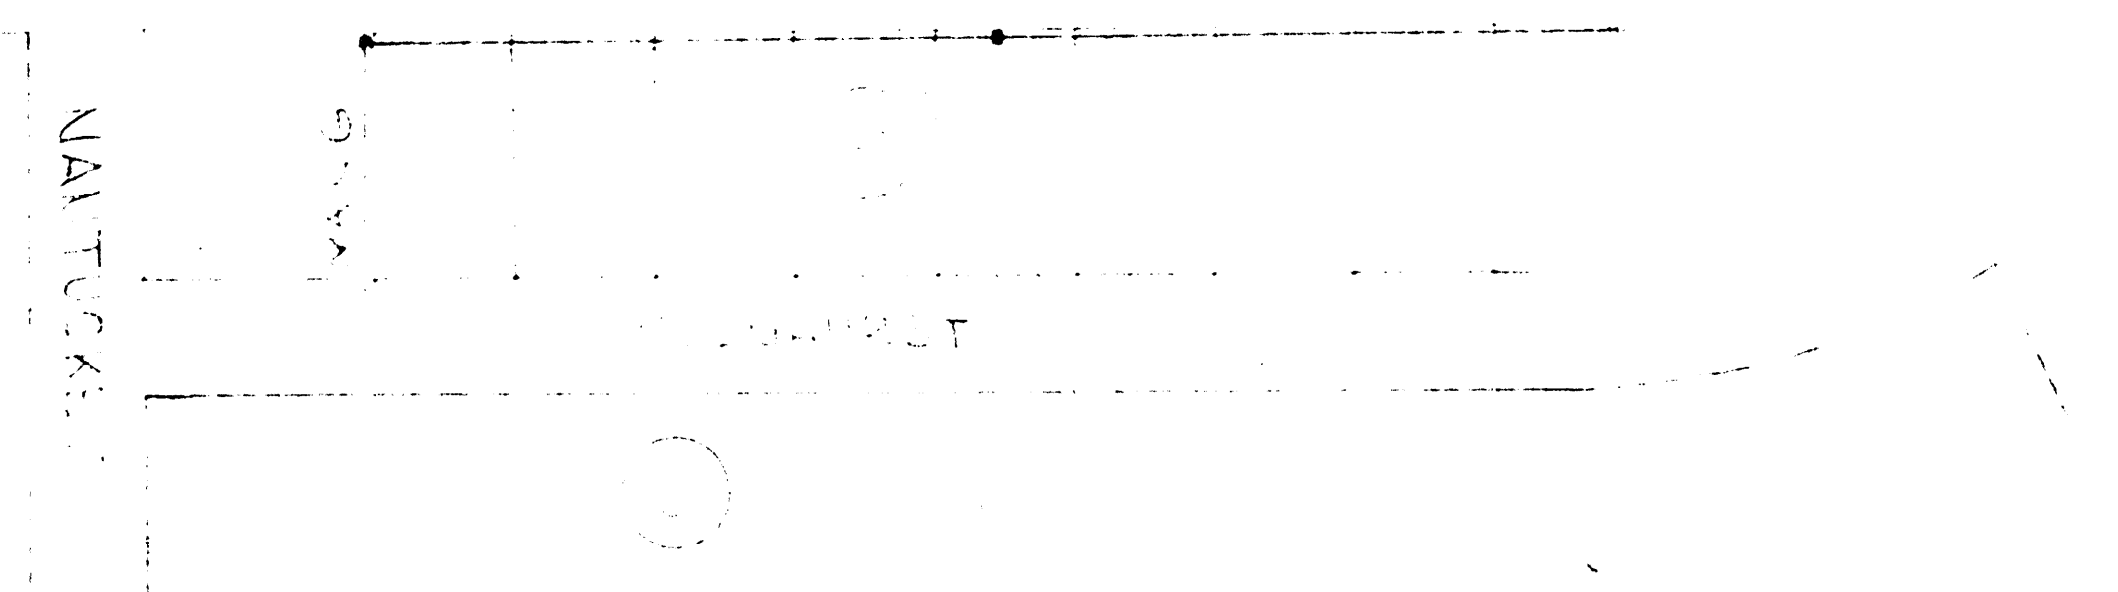


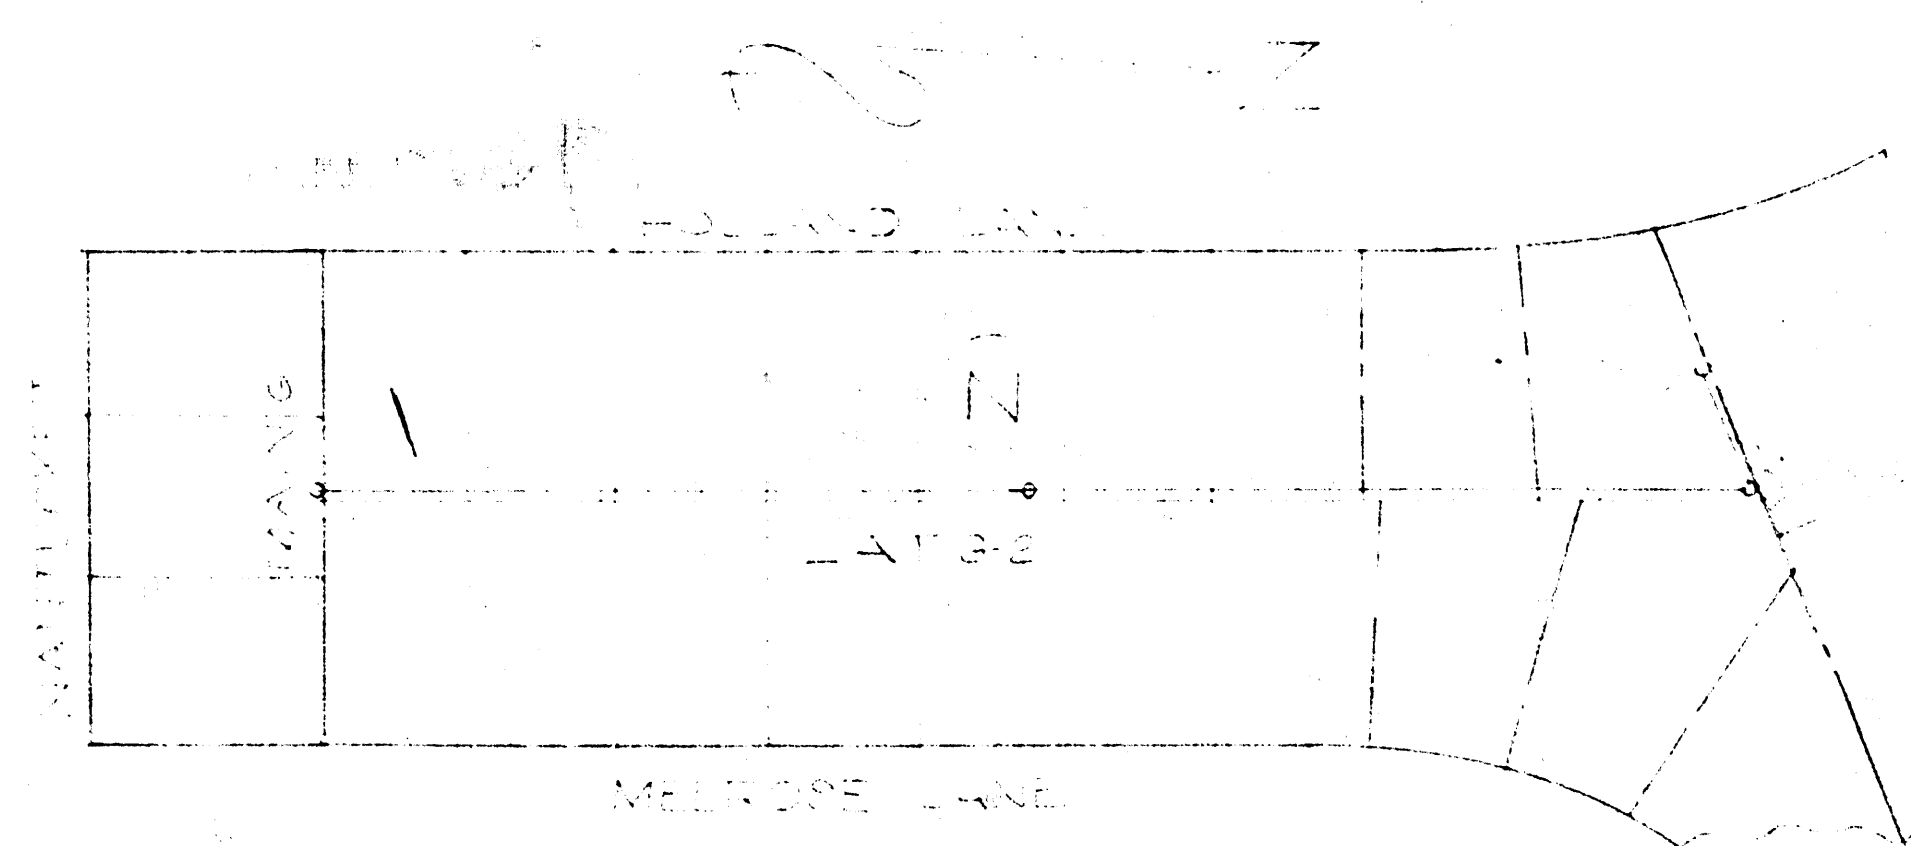


LAT 6-2

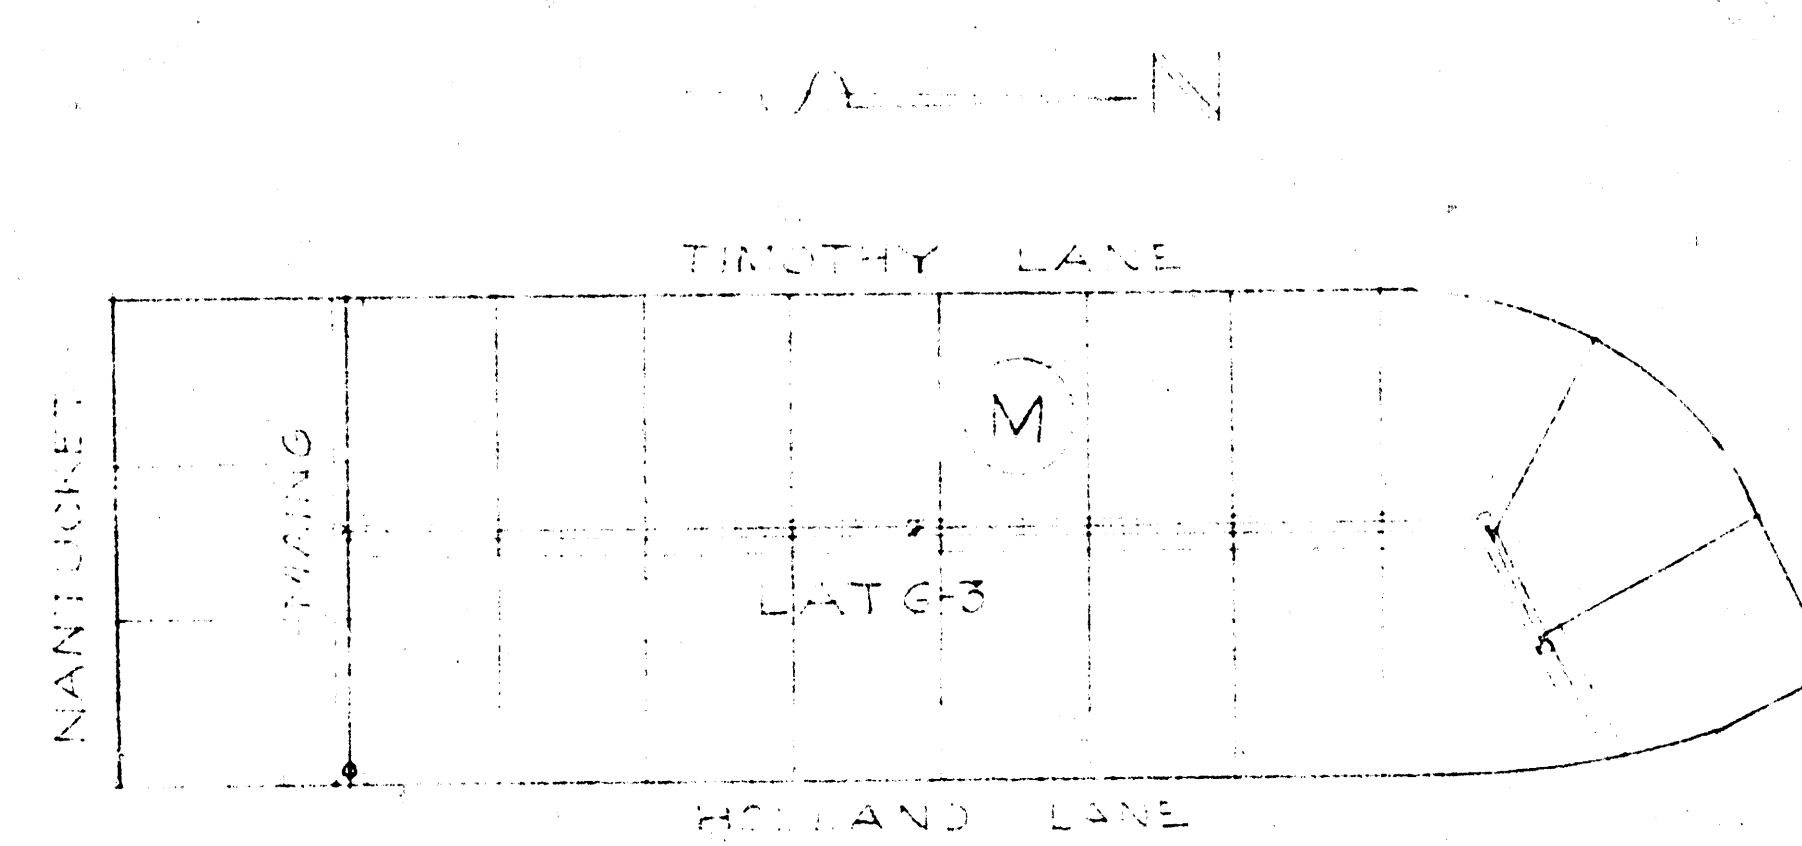

LAT 6-3

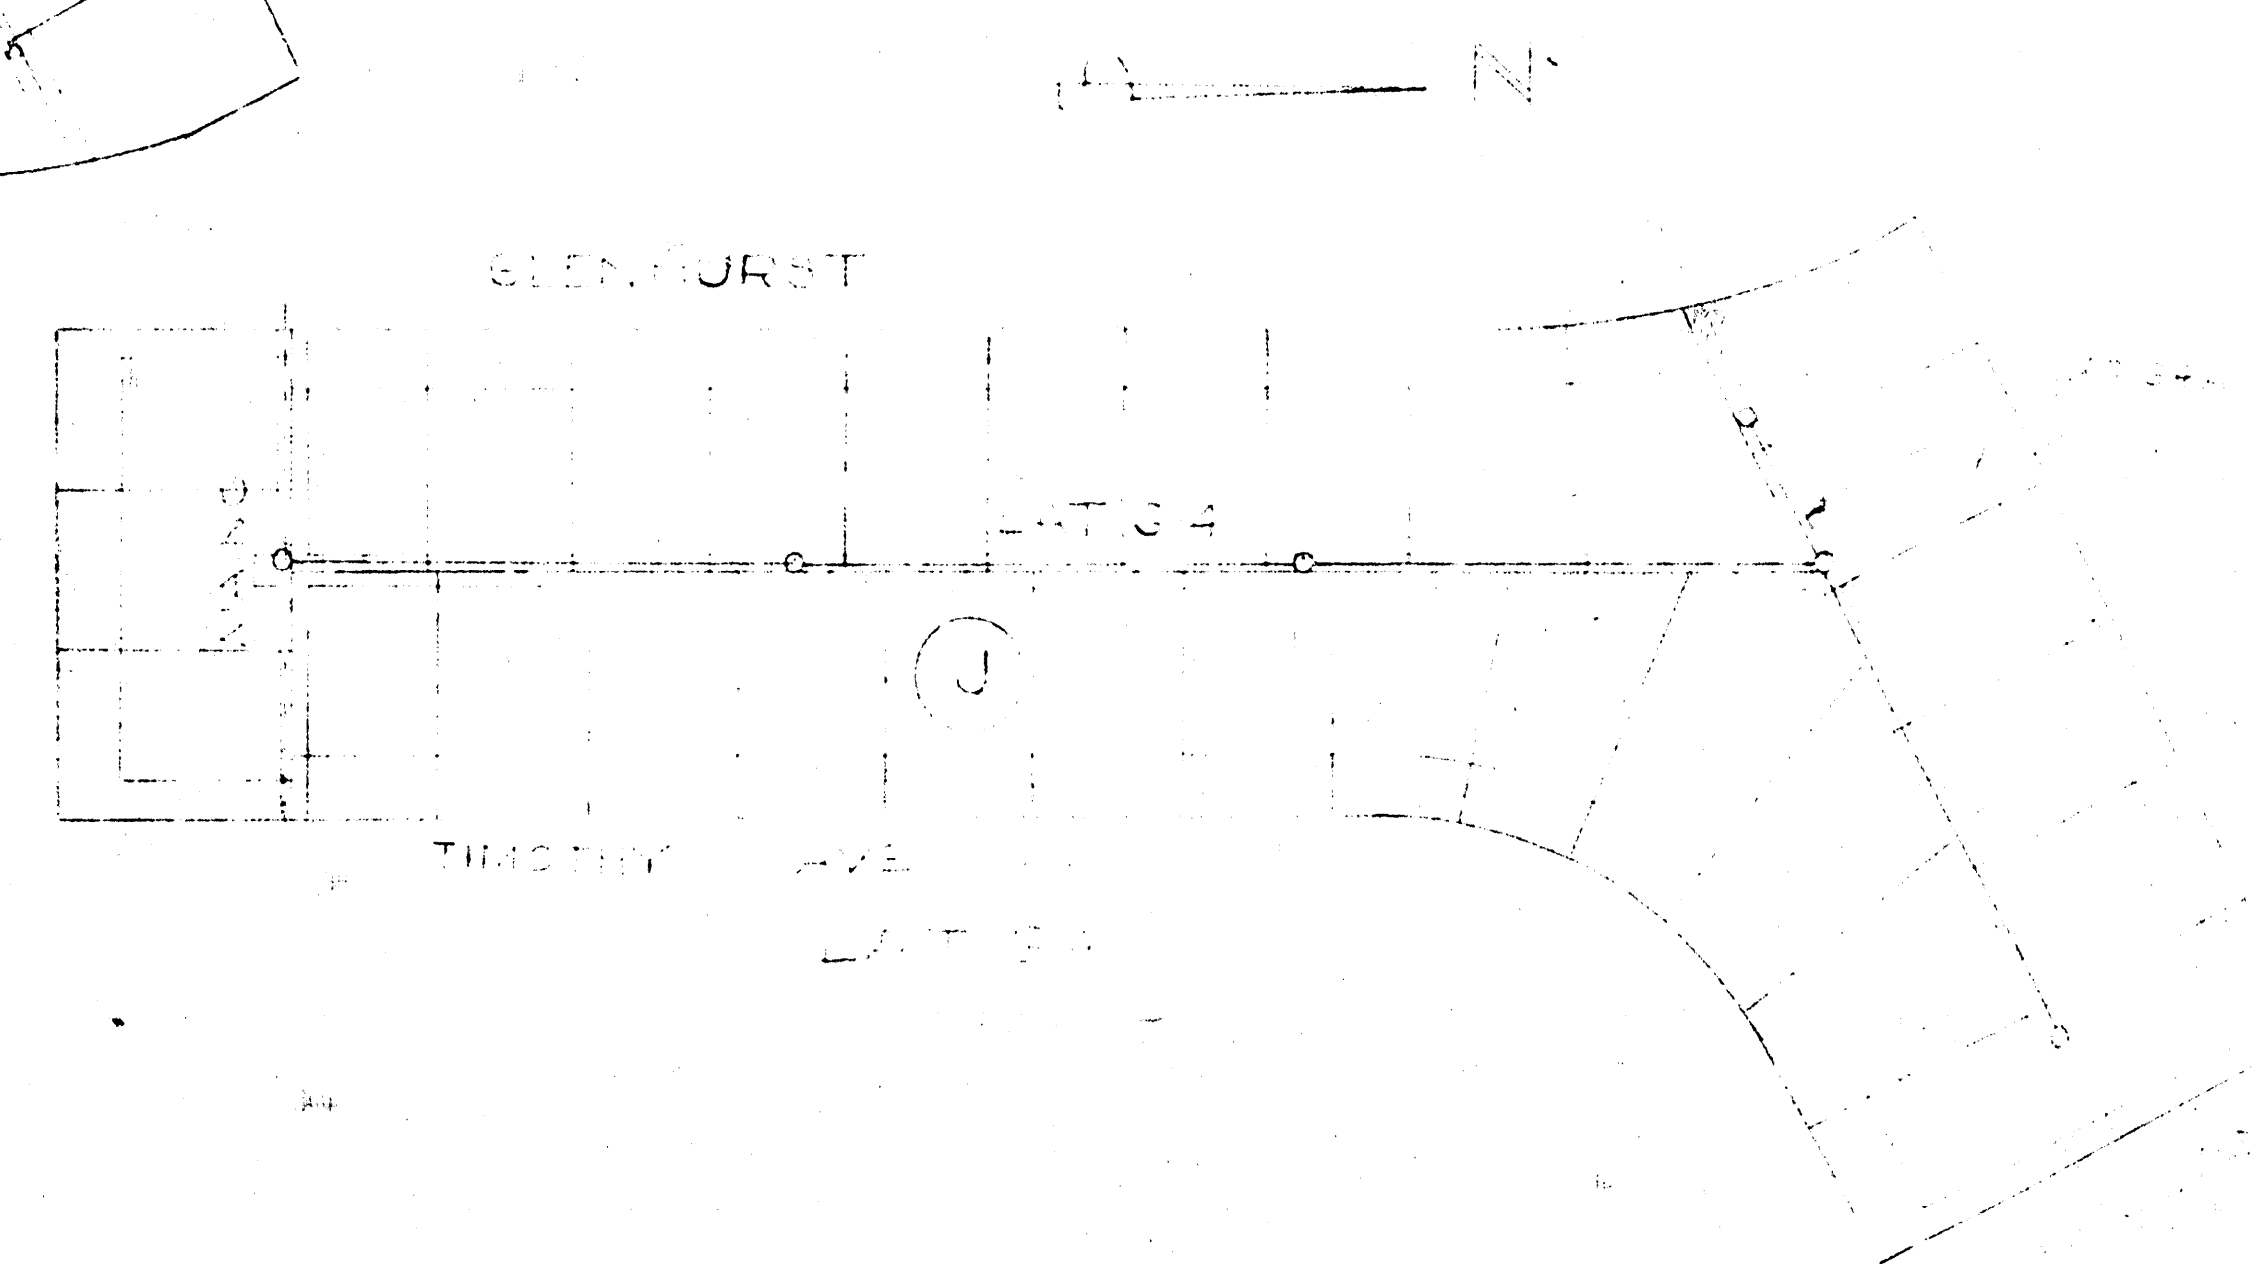

LAT 6-4

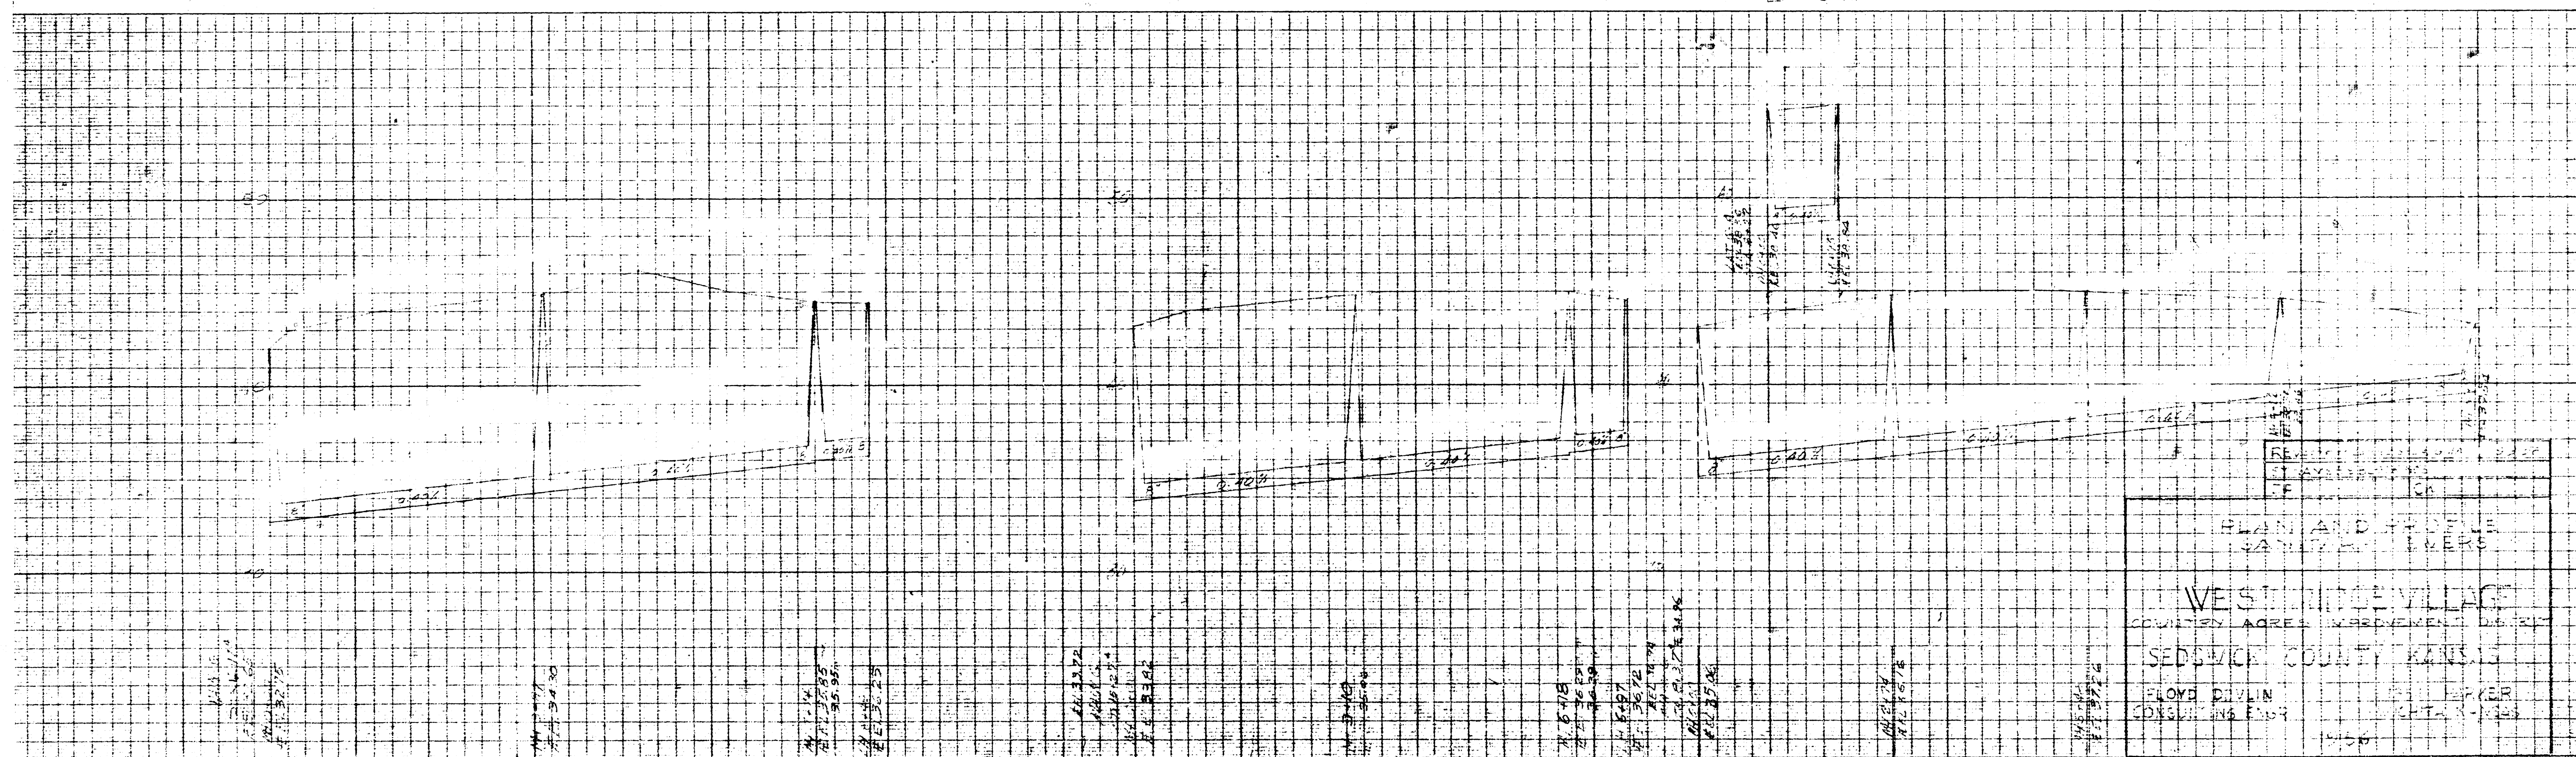


"CLEARPRINT" PROFILE PLANT PLATE A
"CLEARPRINT" PAPER CO.
MADE IN U.S.A.

"CLEARPRINT" PROFILE PLANT PLATE A
"CLEARPRINT" PAPER CO.
MADE IN U.S.A.


SHEET 3 OF 3

"CLEARPRINT" PROFILE PLANT PLATE A
"CLEARPRINT" PAPER CO.
MADE IN U.S.A.


PLAN AND PROFILE NANTUCKET	
WEST HIDE VILLAGE	
COUNTY AGRI. IMPROVEMENT DISTRICT	
SEDAWICK COUNTY, KANSAS	
EDWARD DEVLIN	ENGINEER
CONSTRUCTION	1954

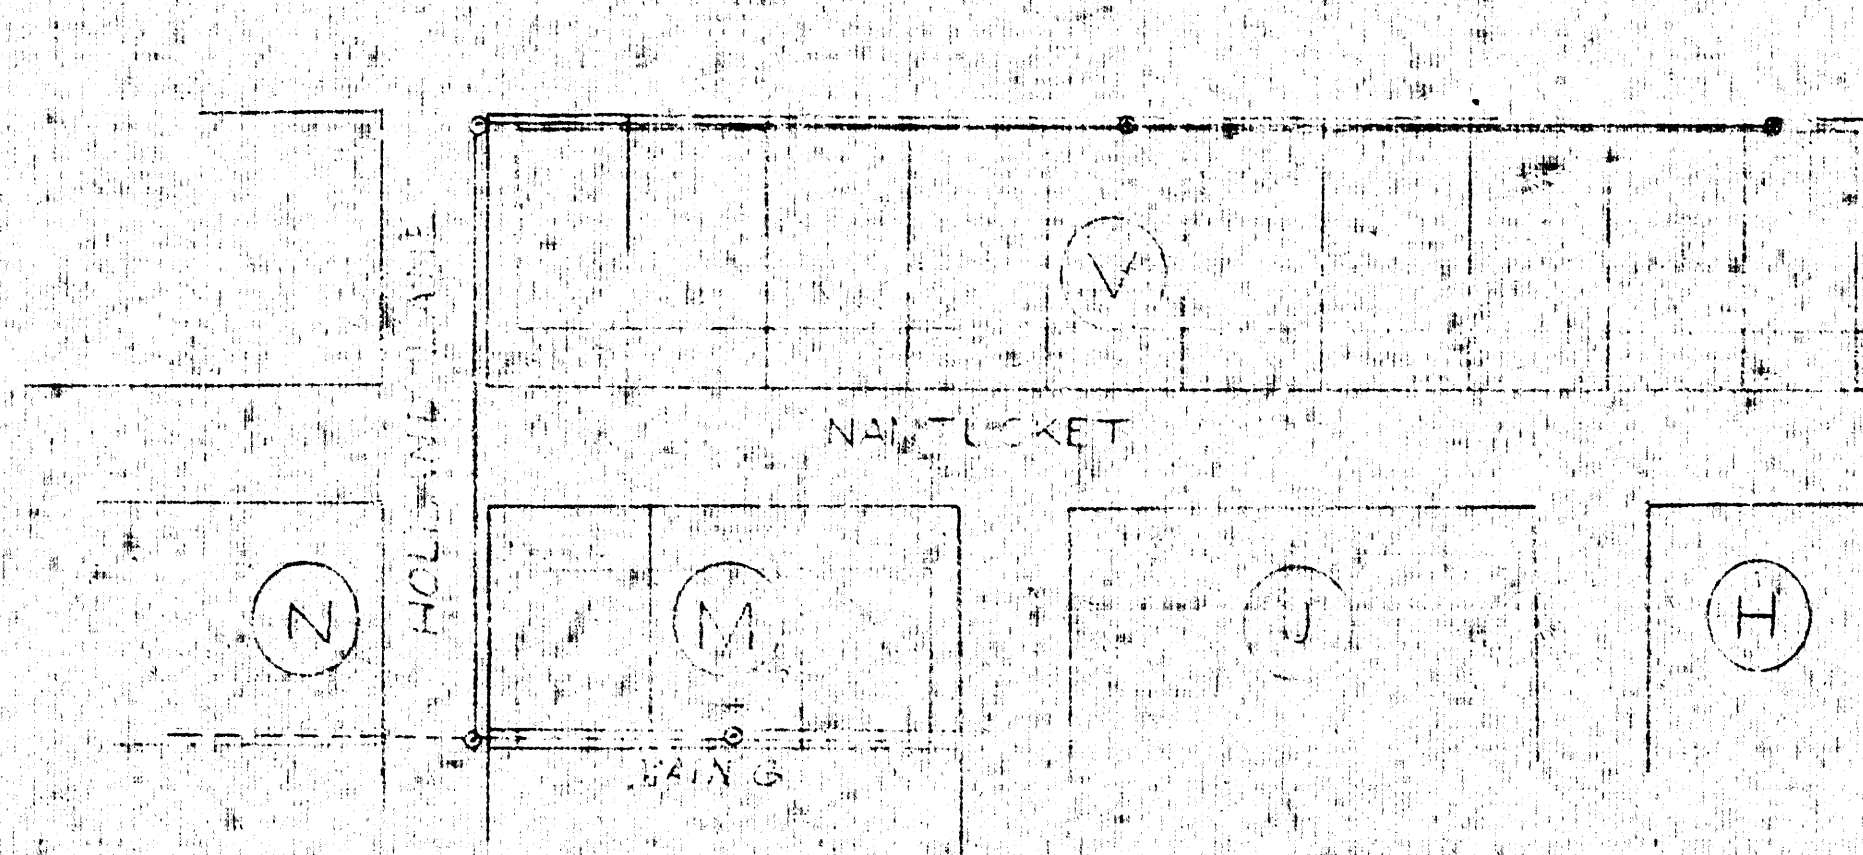

LAT 5-6

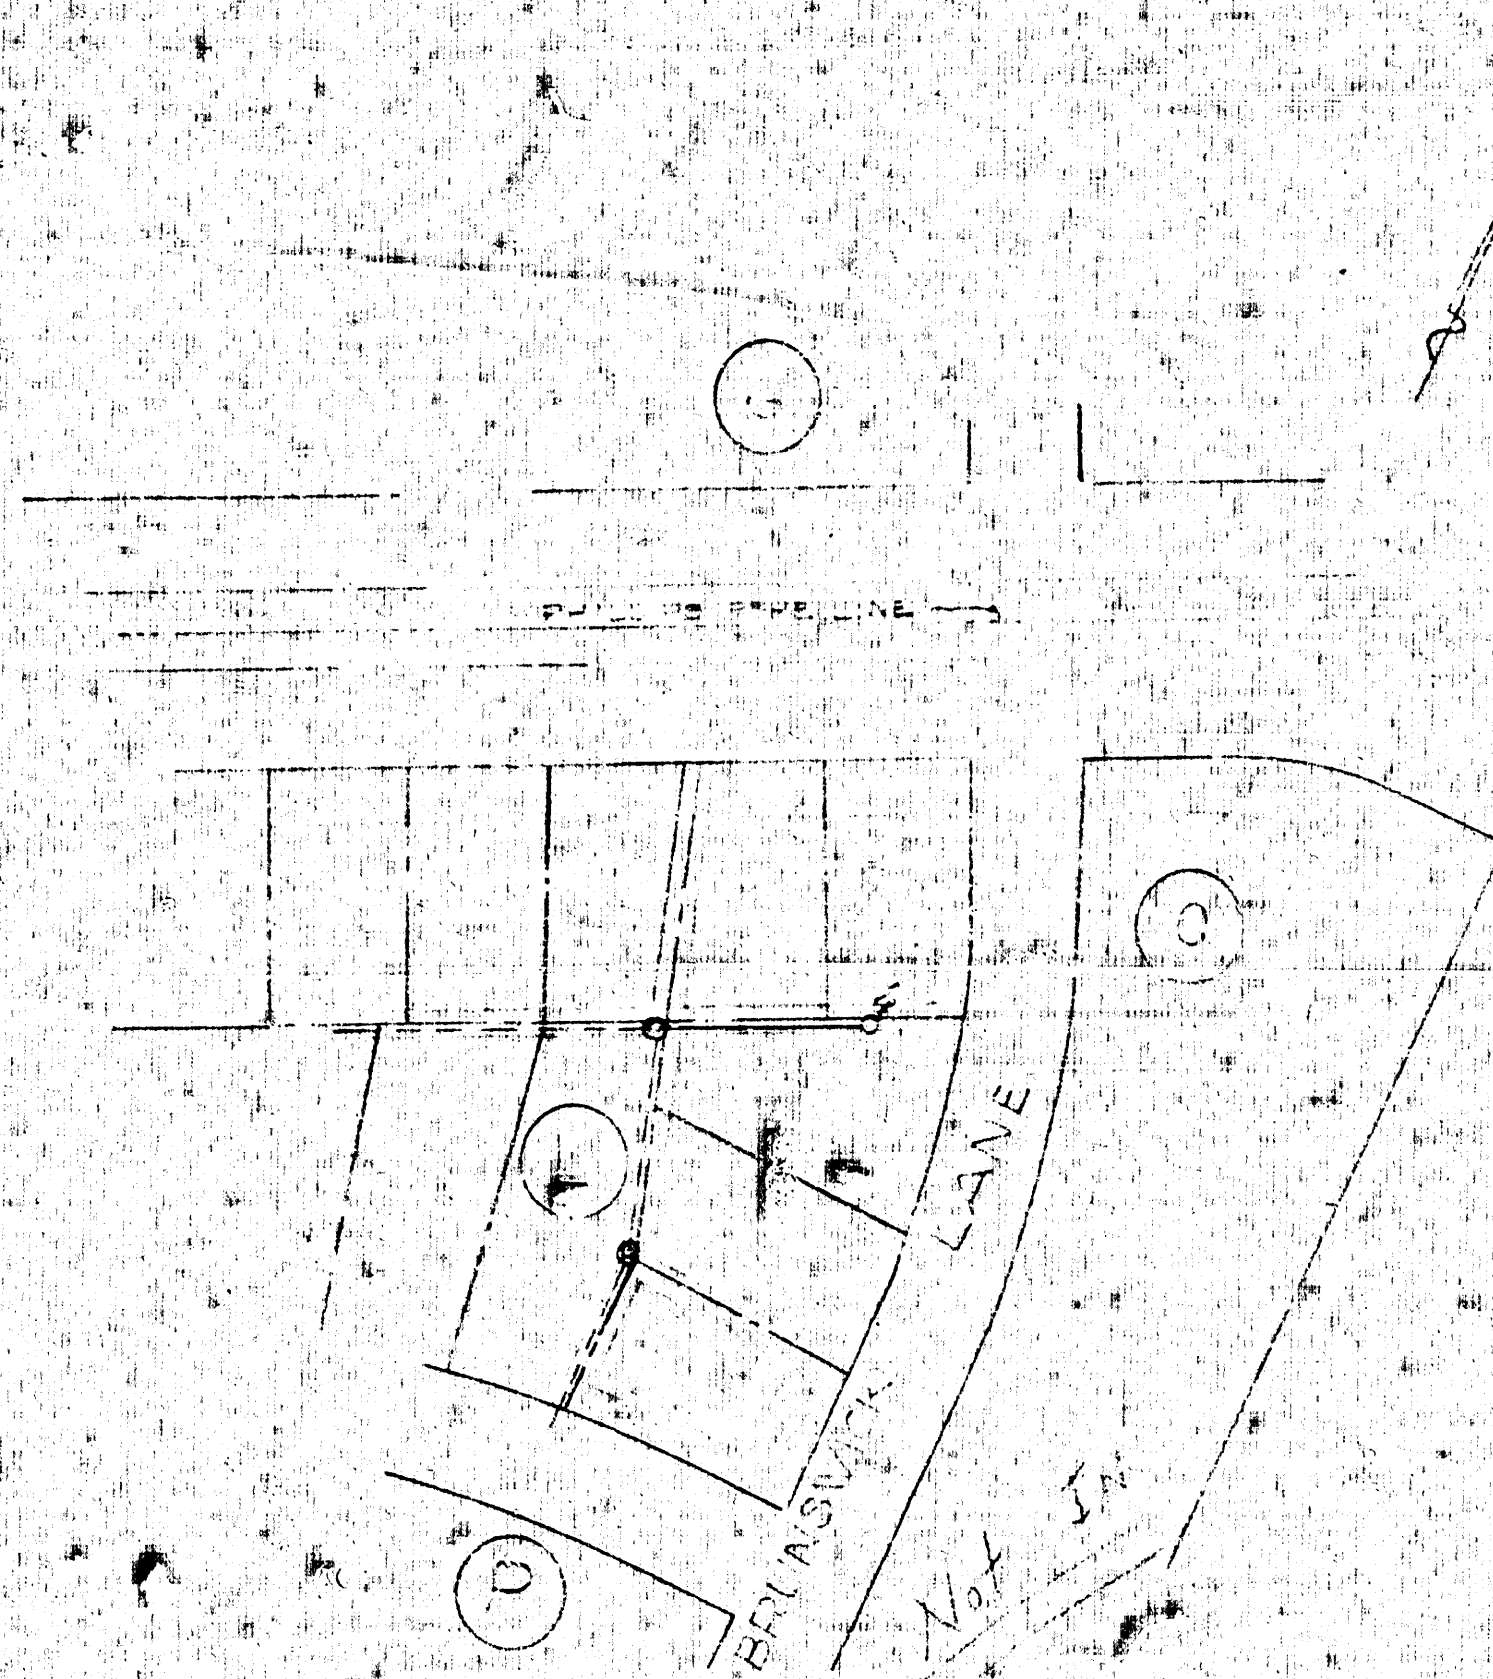

LAT H-6

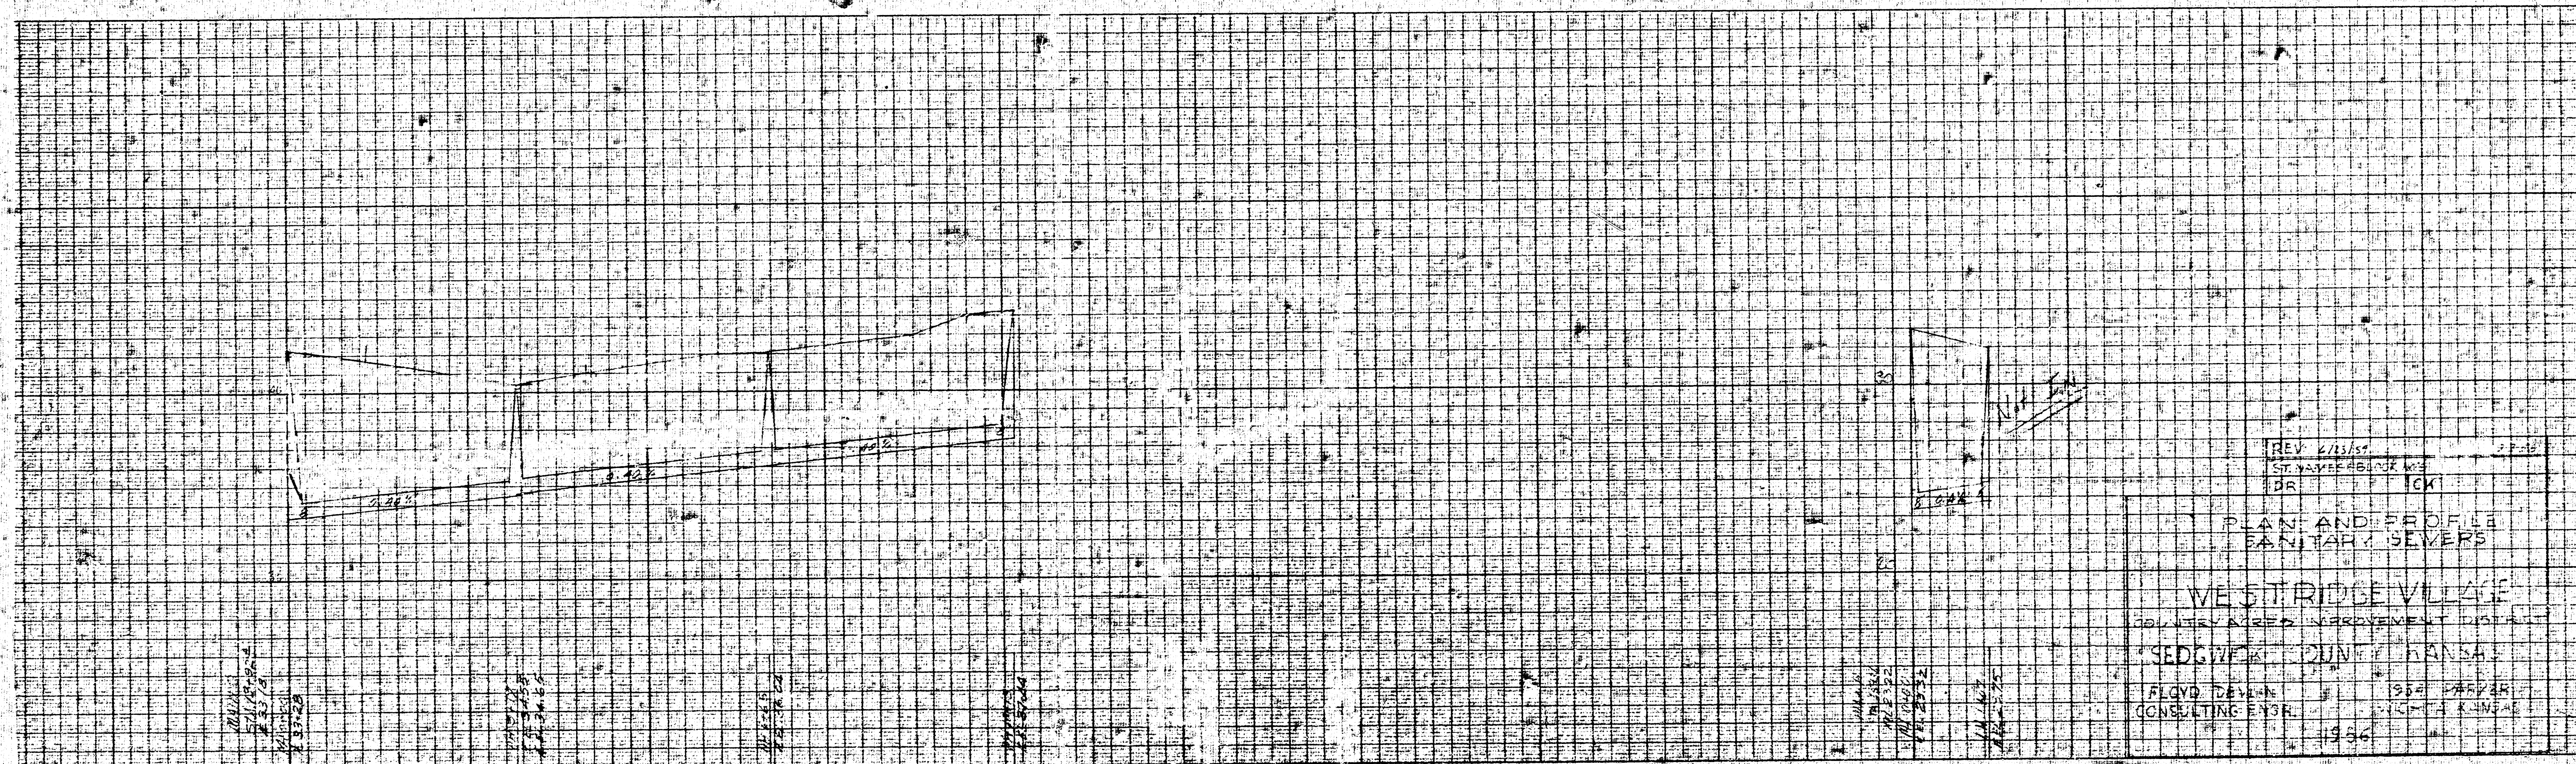

REV 2/11/54
ST. JOSEPH, MO.
DR. J. J. JCK

PLAN AND PROFILE
SANITARY SEWERS


WESTRIDGE VILLAGE
COLLEGE AREA IMPROVEMENT DISTRICT

SEDGWICK COUNTY, KANSAS

FLOYD DEVENY, JR. 1954 KAPPA
CONSULTING ENGR. INC. - KANSAS


1954

SHEET 6 OF 6

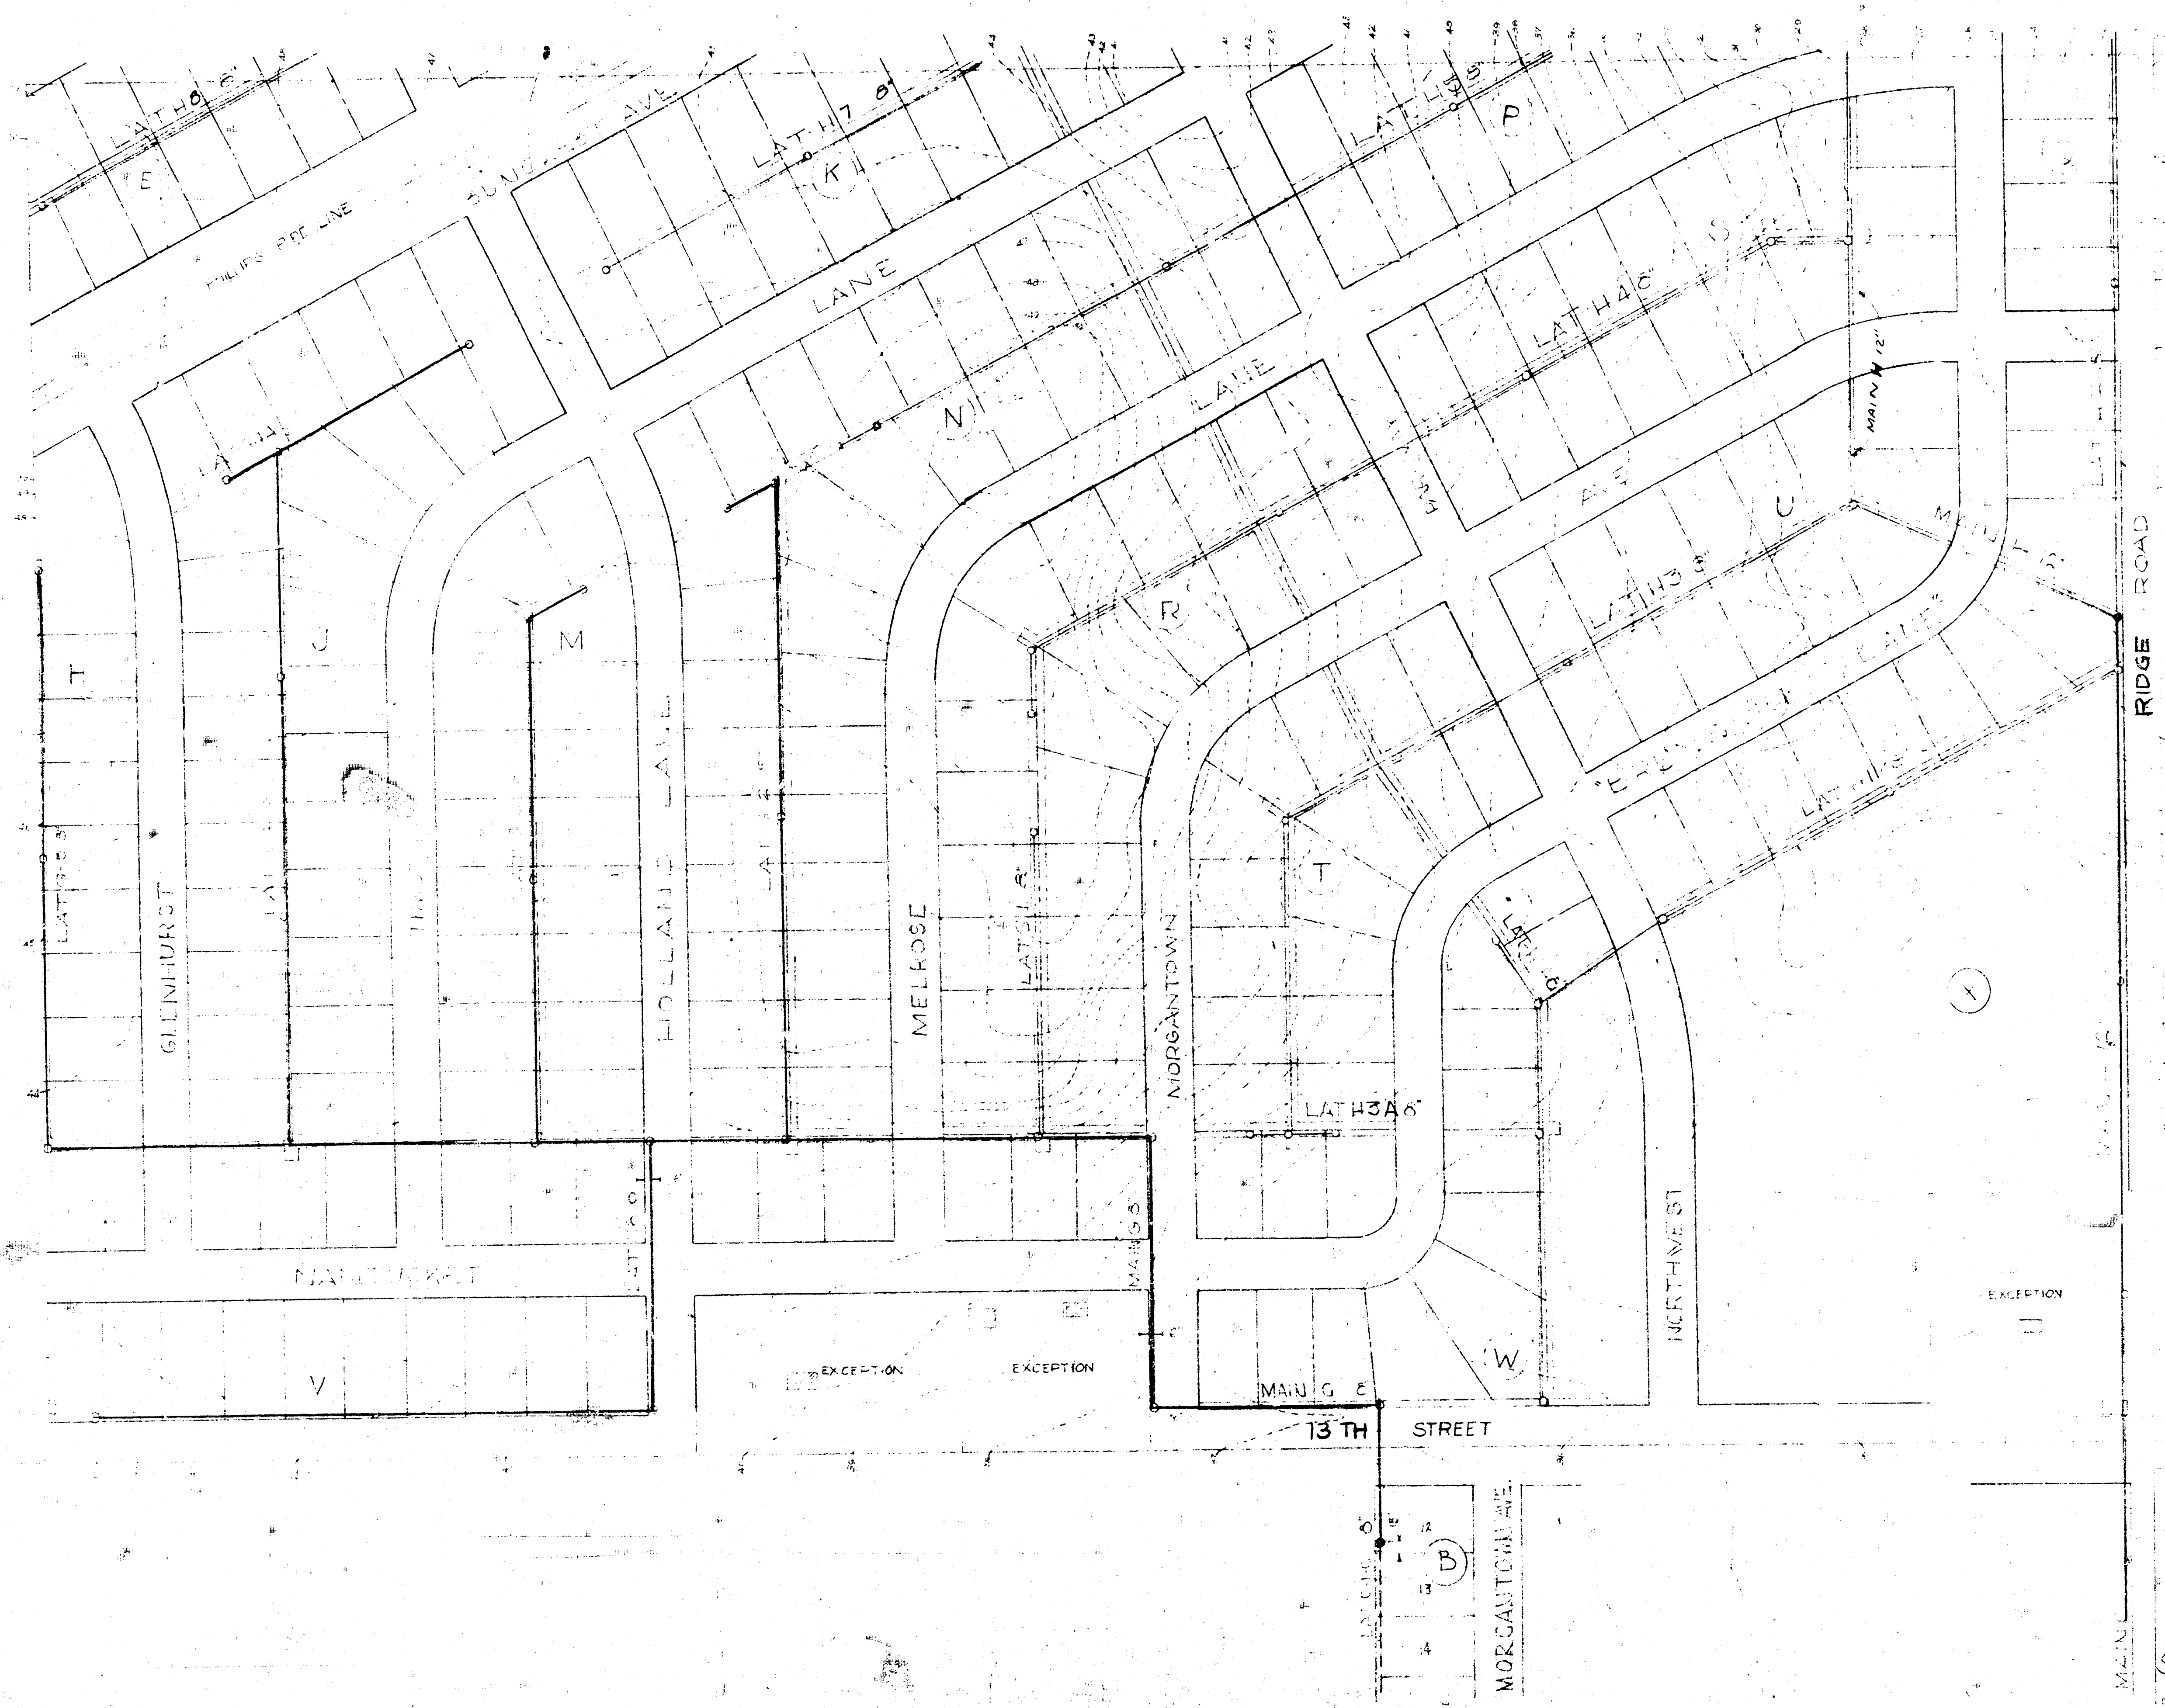


(WESTRIDGE ALLEGE)
SANITARY SEWERS
COUNTRY ACRES
IMPROVEMENT DISTRICT
SEDGWICK COUNTY KANSAS
FLOYD B. DEVLIN 954 WEST 13TH ST
CONSULTING ENGINEER WICHITA KANSAS
1956


Sheet 1 of 2

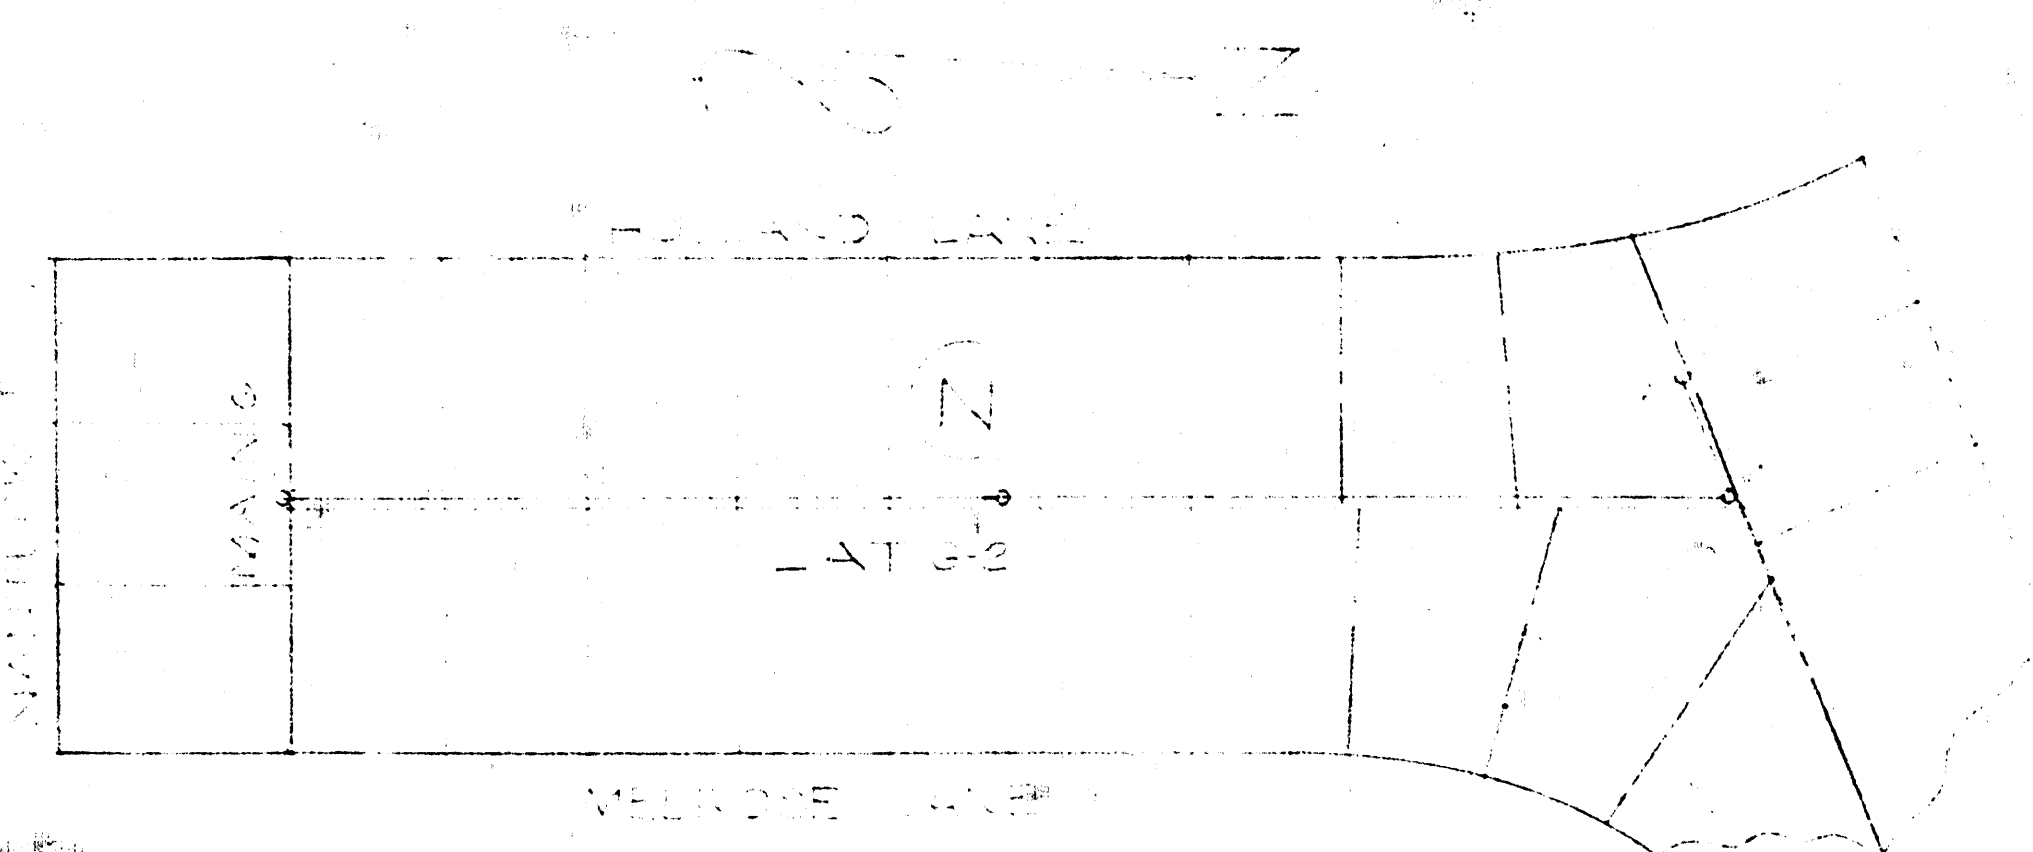


LAT G-2

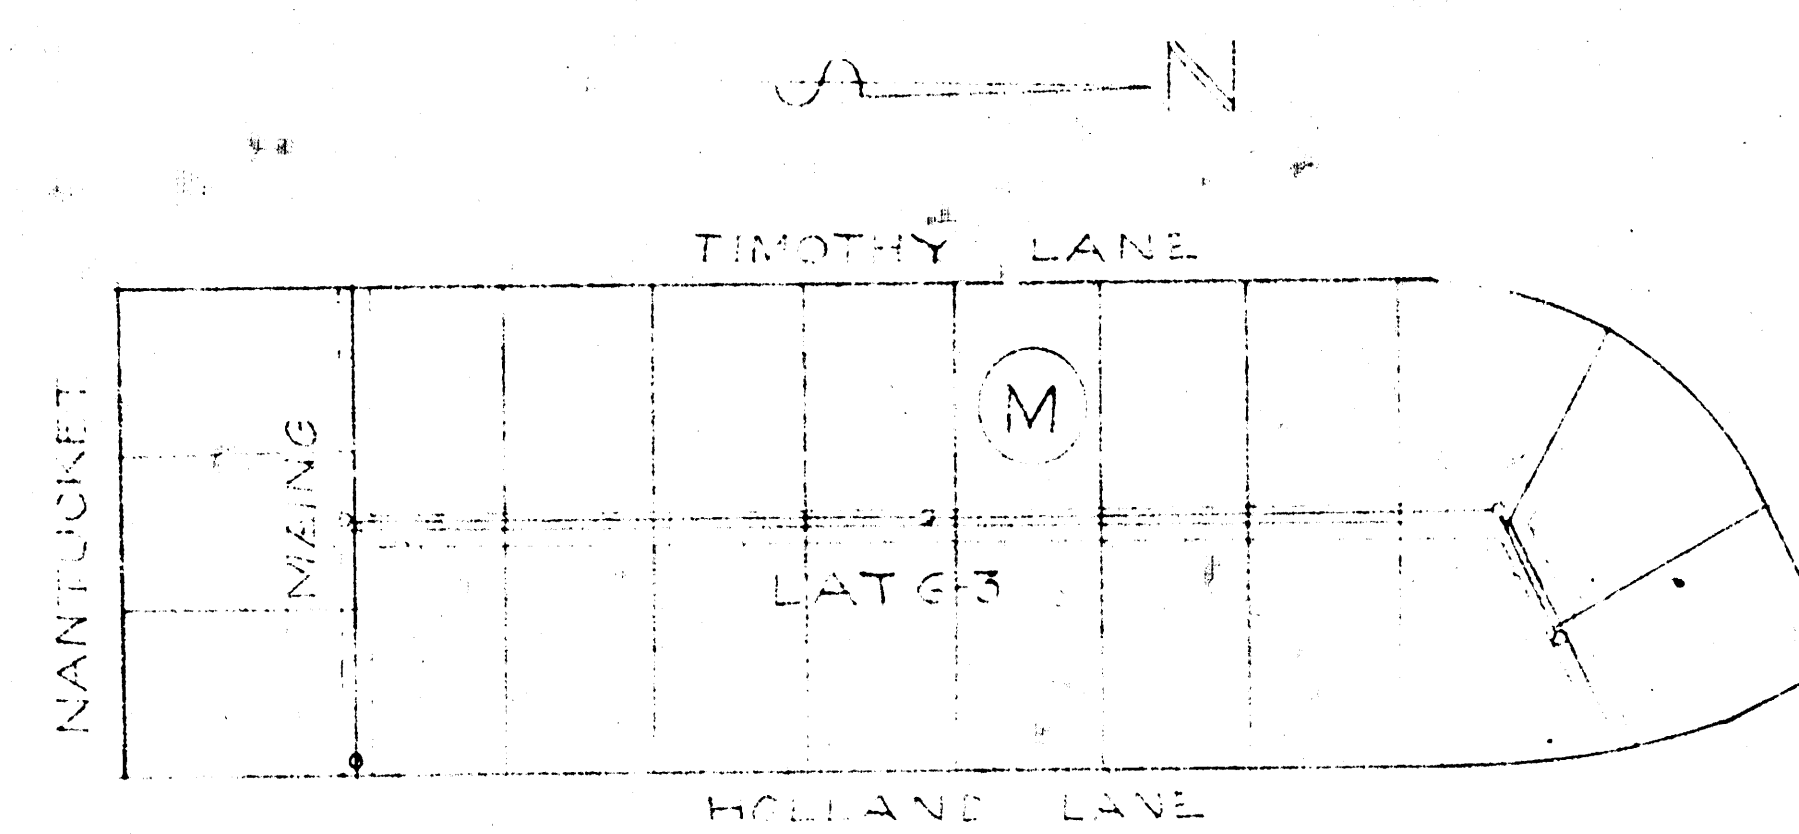

LAT G-3

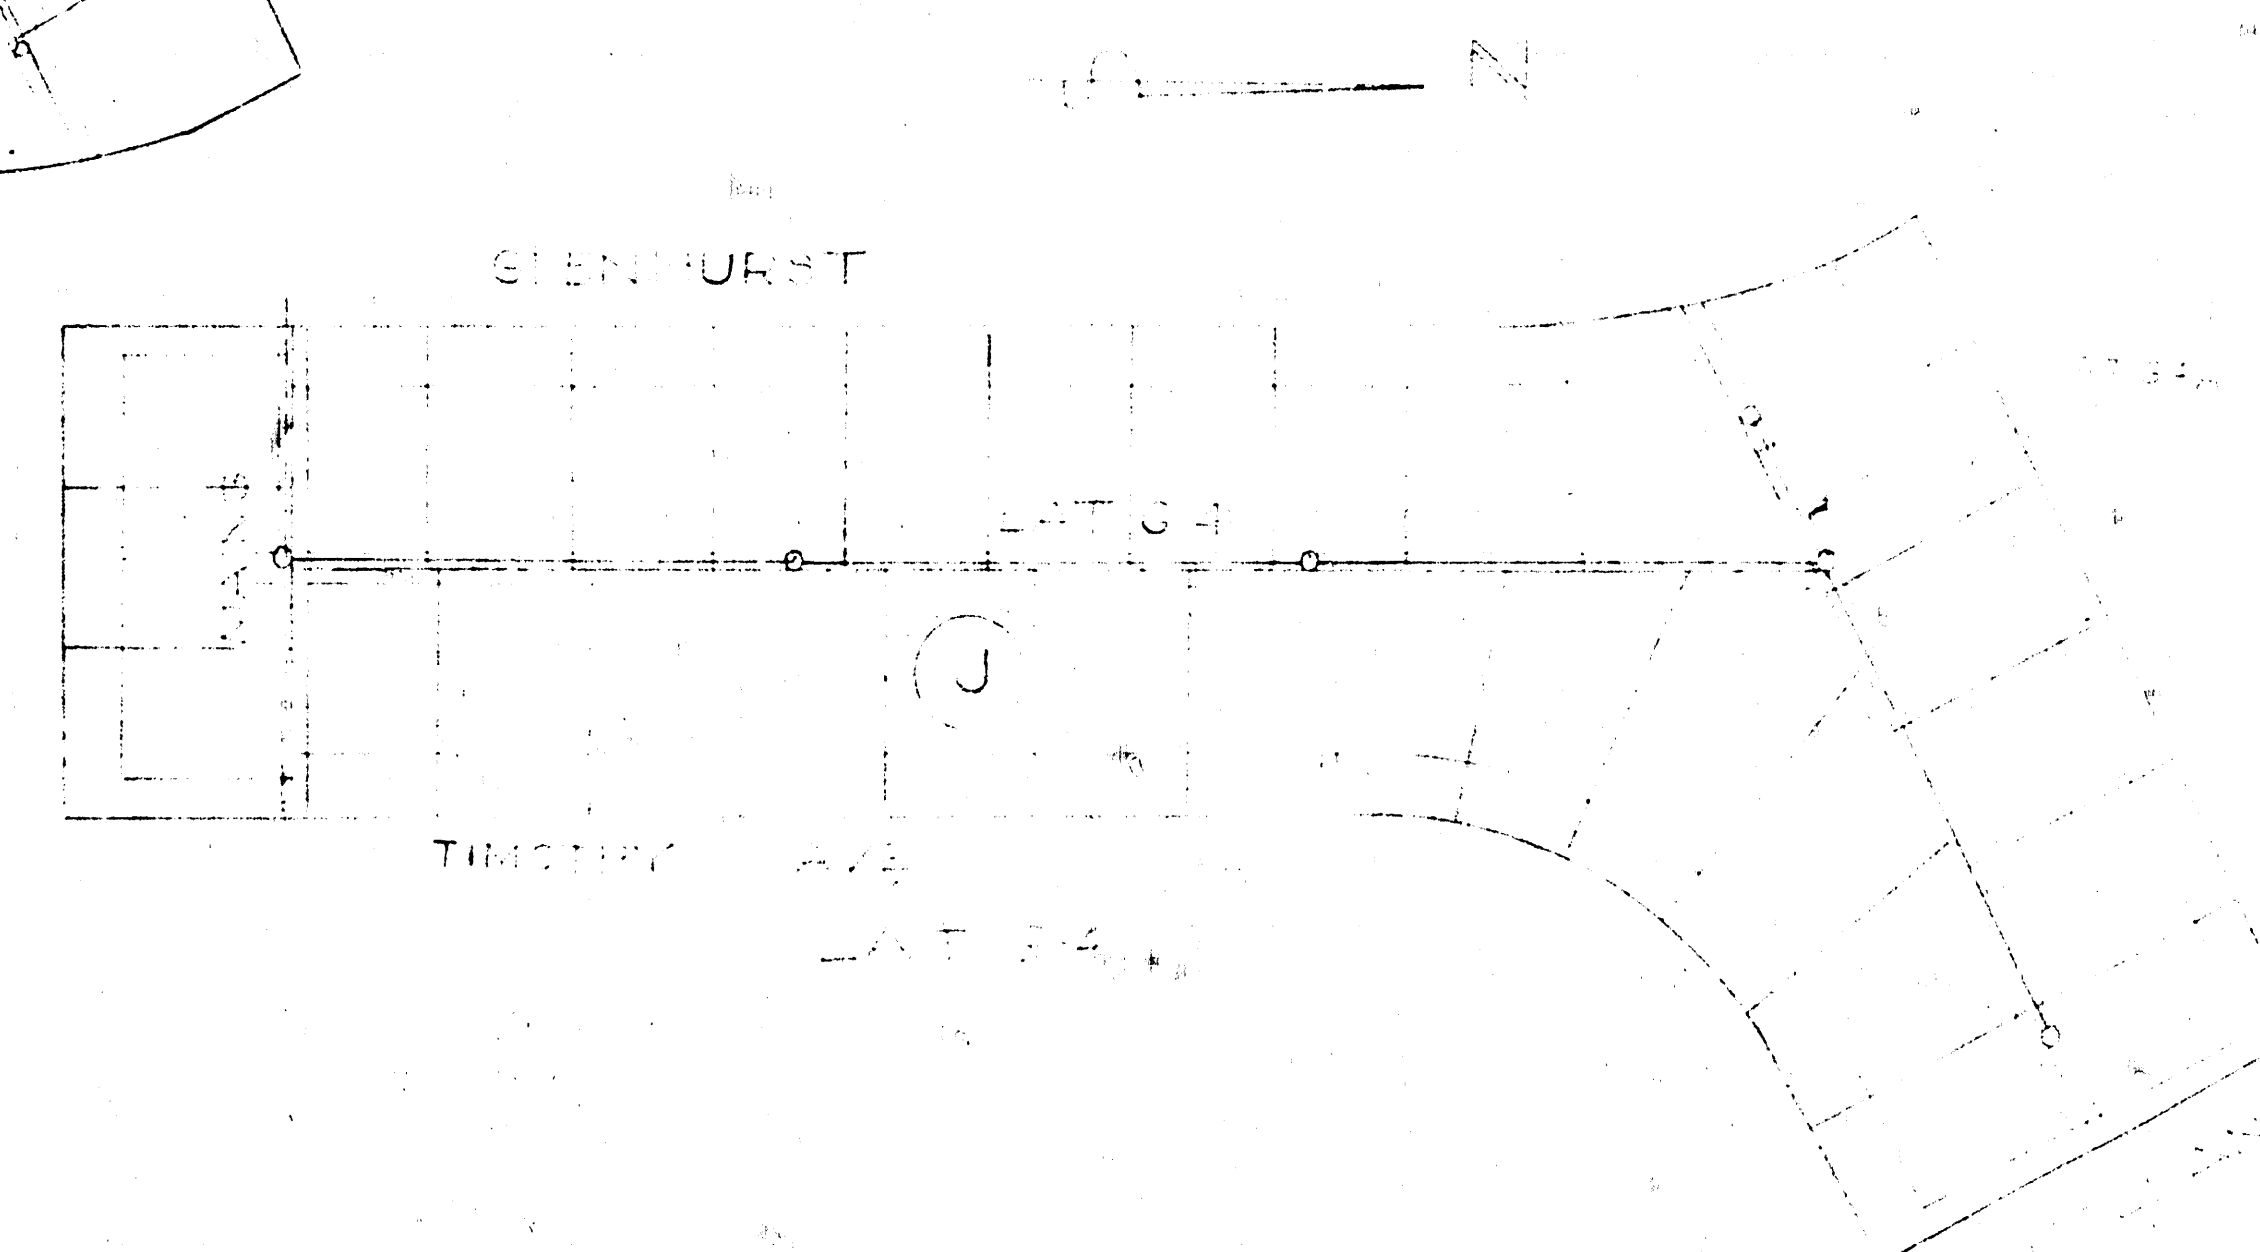

LAT G-4

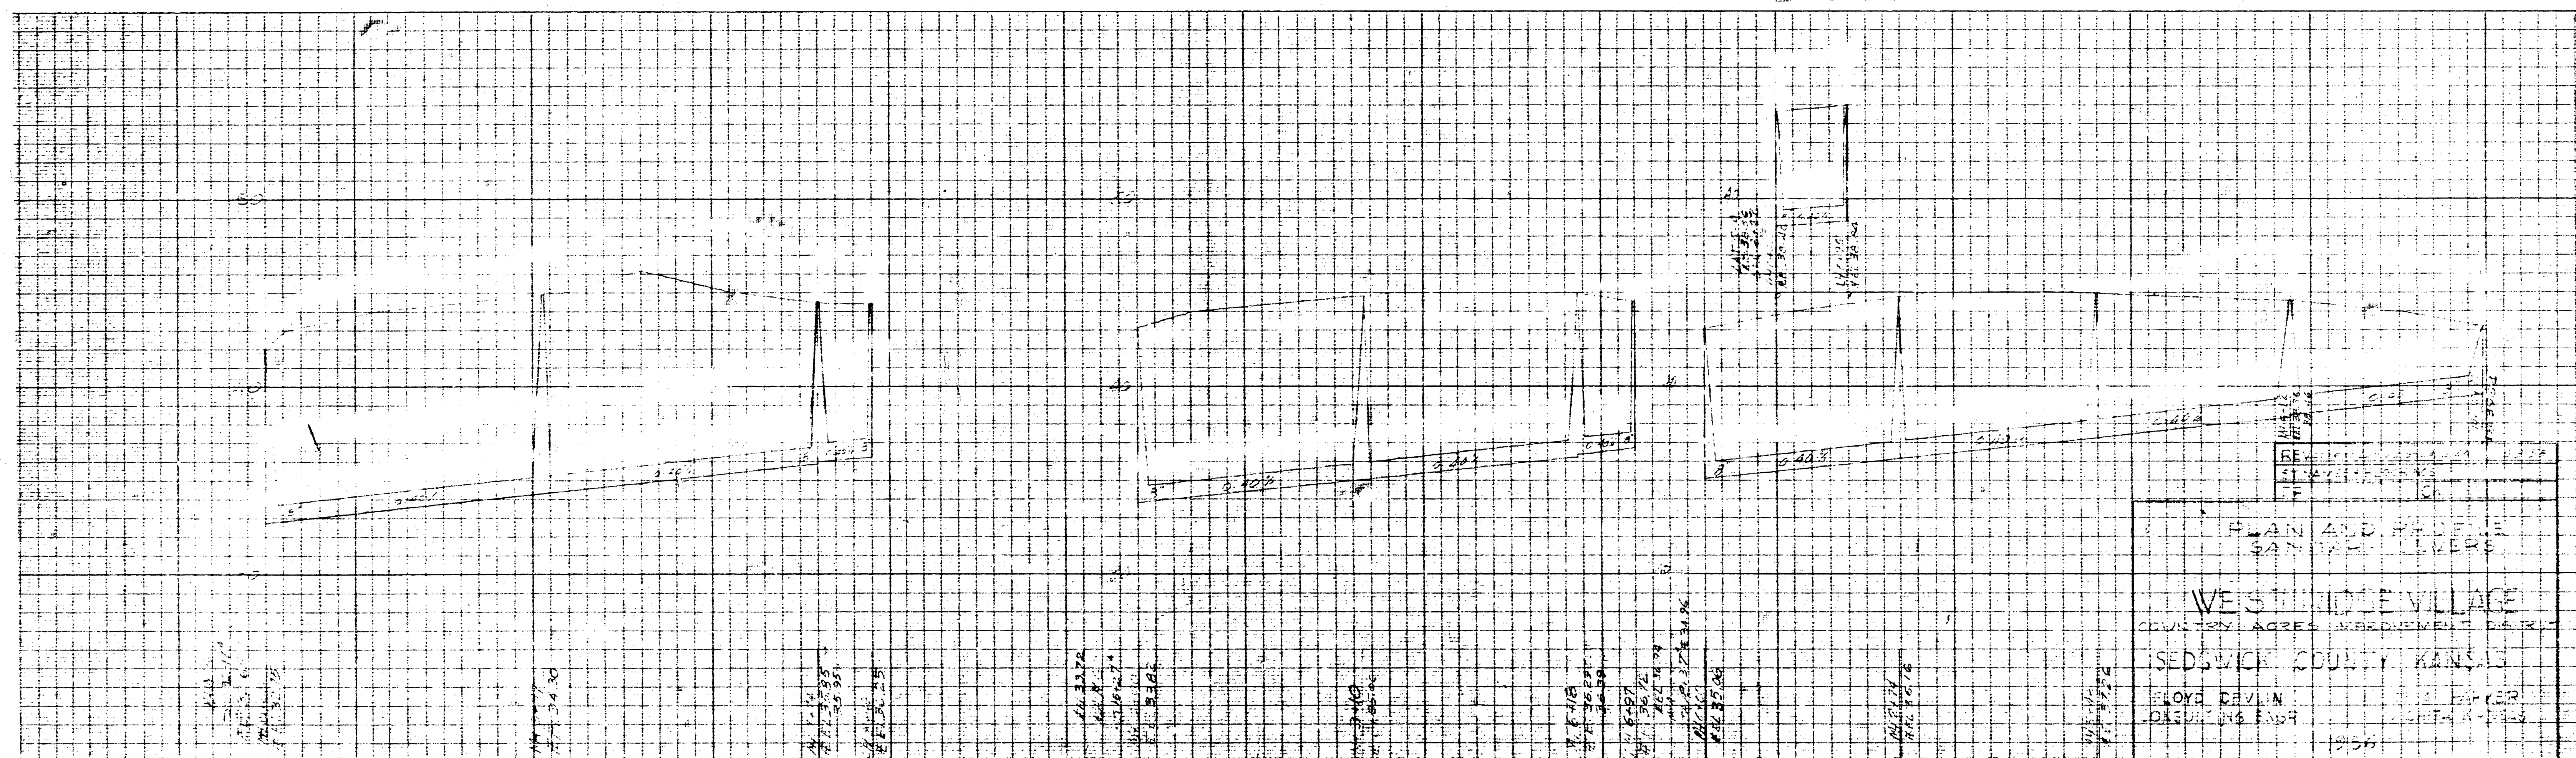


"CLEARPRINT" PROFILE PLAN PLATE A
"CLEARPRINT" PAPER CO.
MADE IN U.S.A.

"CLEARPRINT" PROFILE PLAN PLATE A
"CLEARPRINT" PAPER CO.
MADE IN U.S.A.


SHEET 3 OF 3

"CLEARPRINT" PROFILE PLAN PLATE
"CLEARPRINT" PAPER CO.
MADE IN U.S.A.


PLAN AND PROFILE
SANITARY LINES
WEST HIDE VILLAGE
COUNTY ACRES MEASUREMENT DE 2-1
SEDSWICK COUNTY KANSAS
ELOYE REVIN
CONSULTING ENGINEER
1950

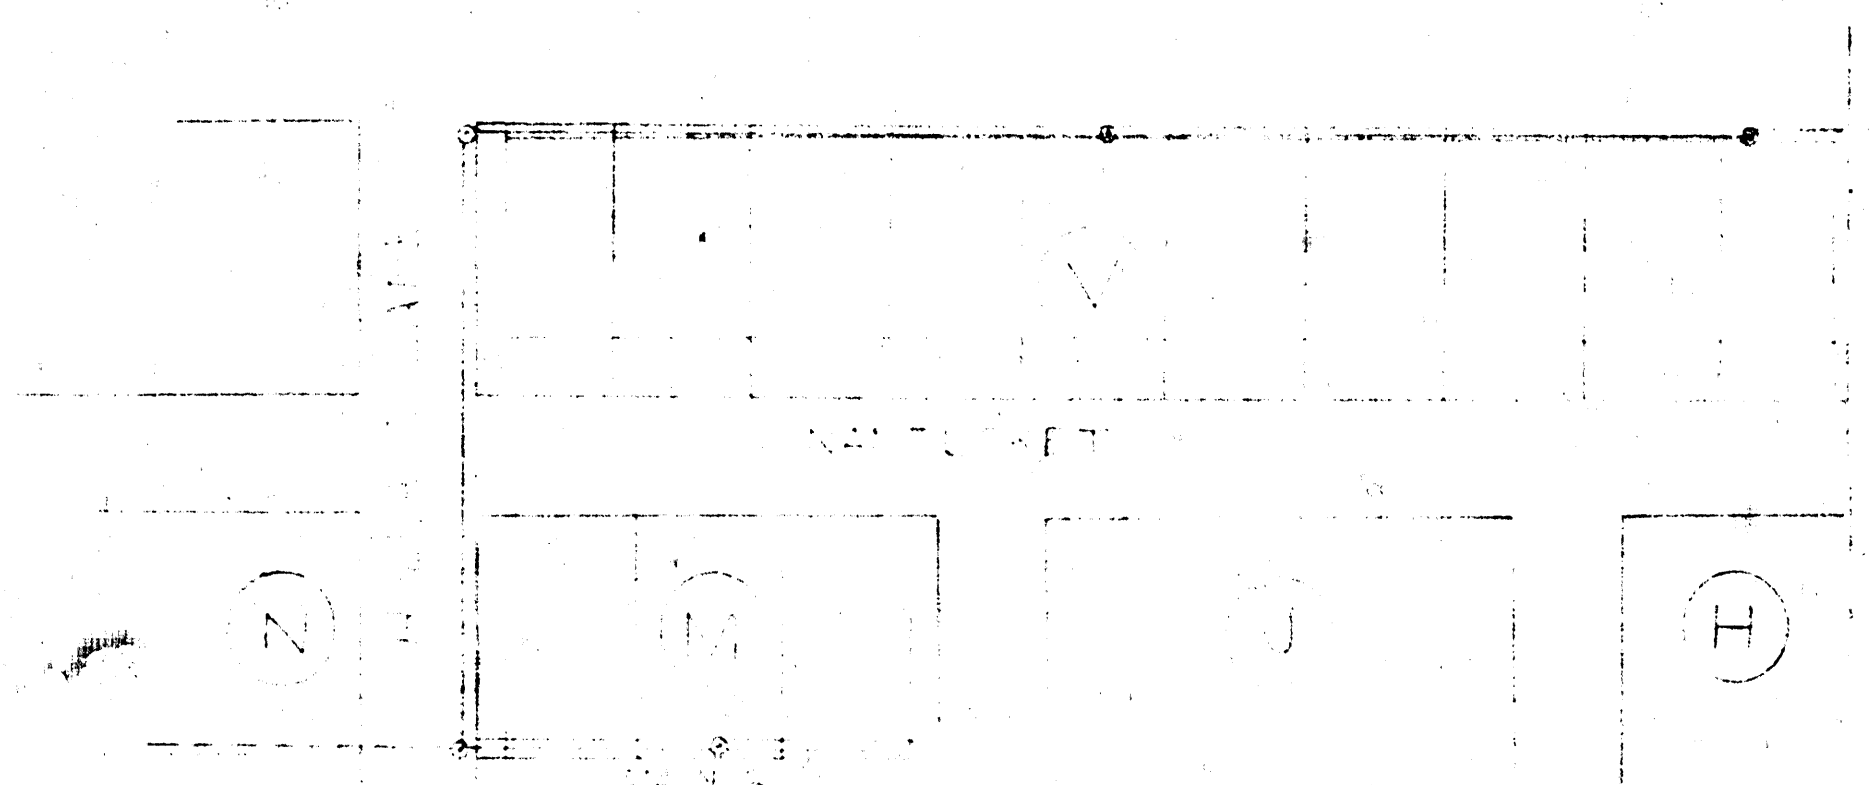

LAT 5-6

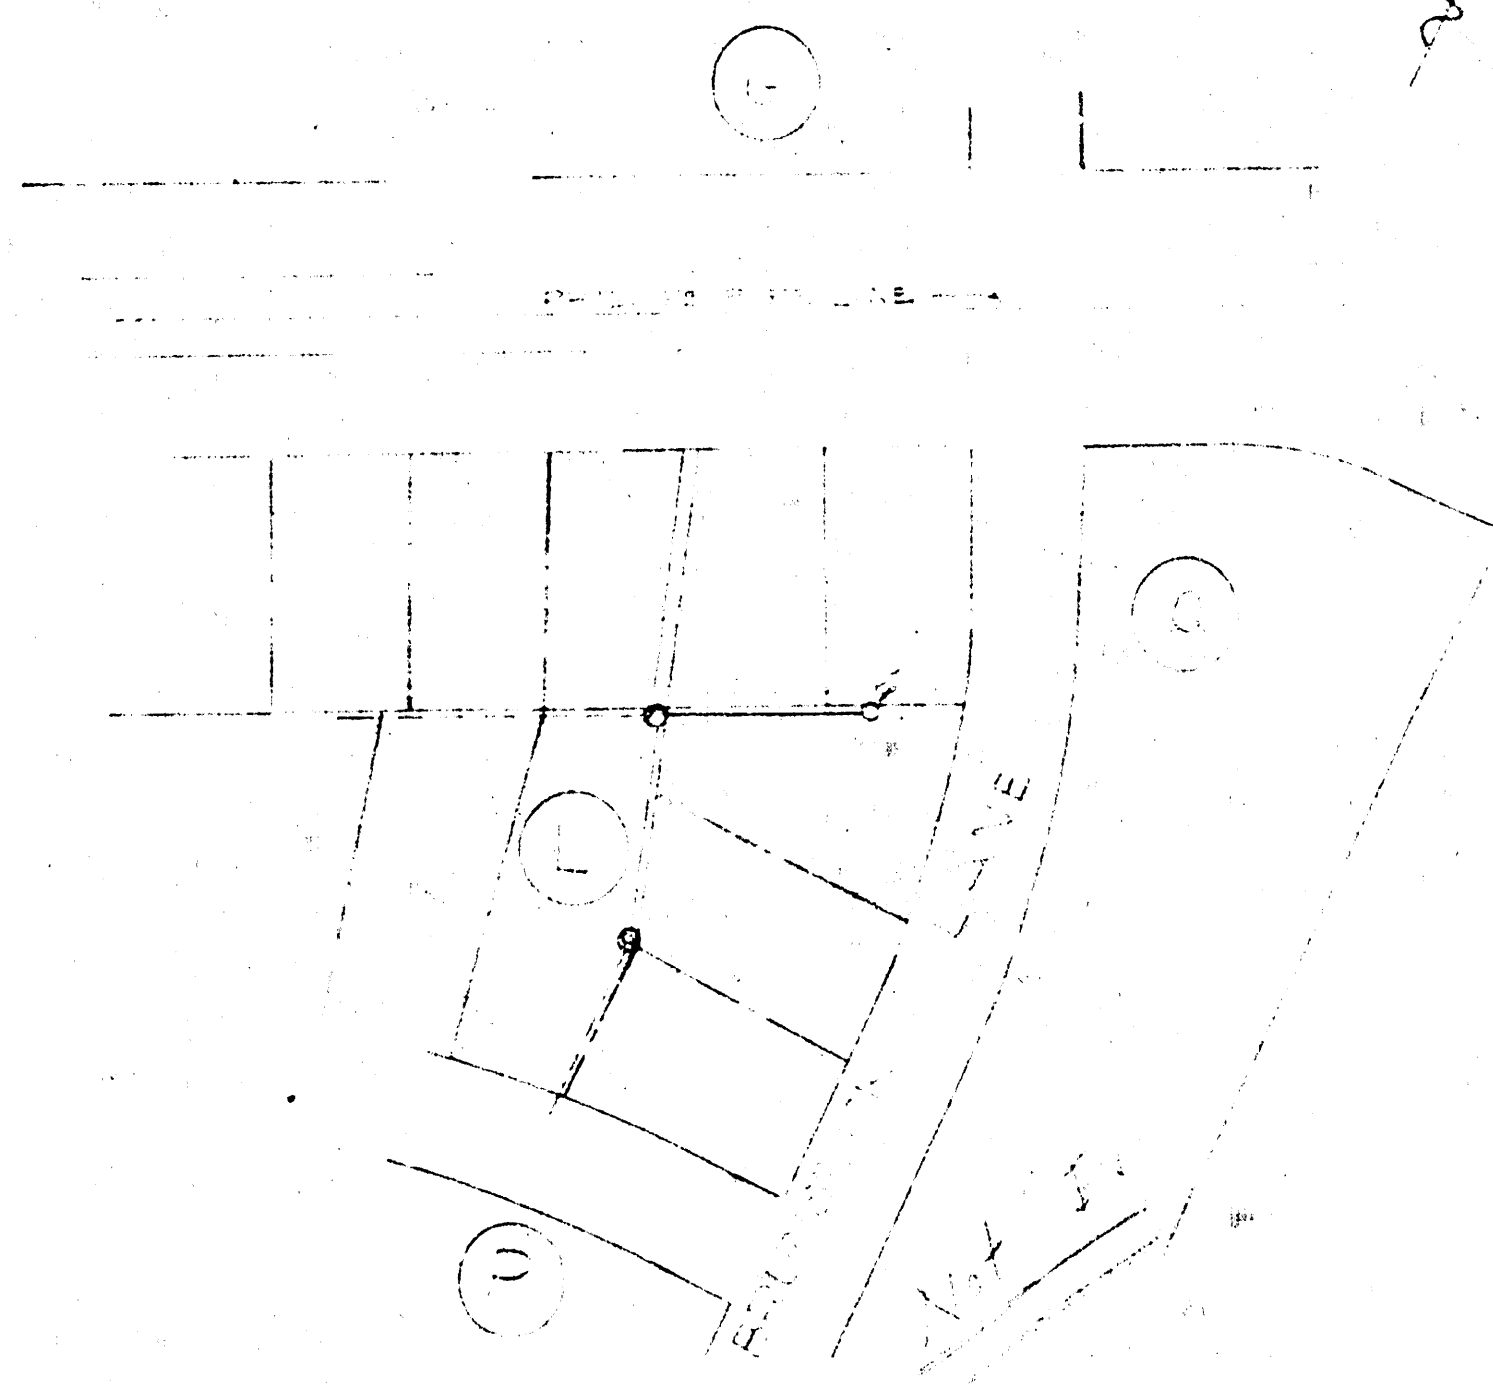

LAT 4-6

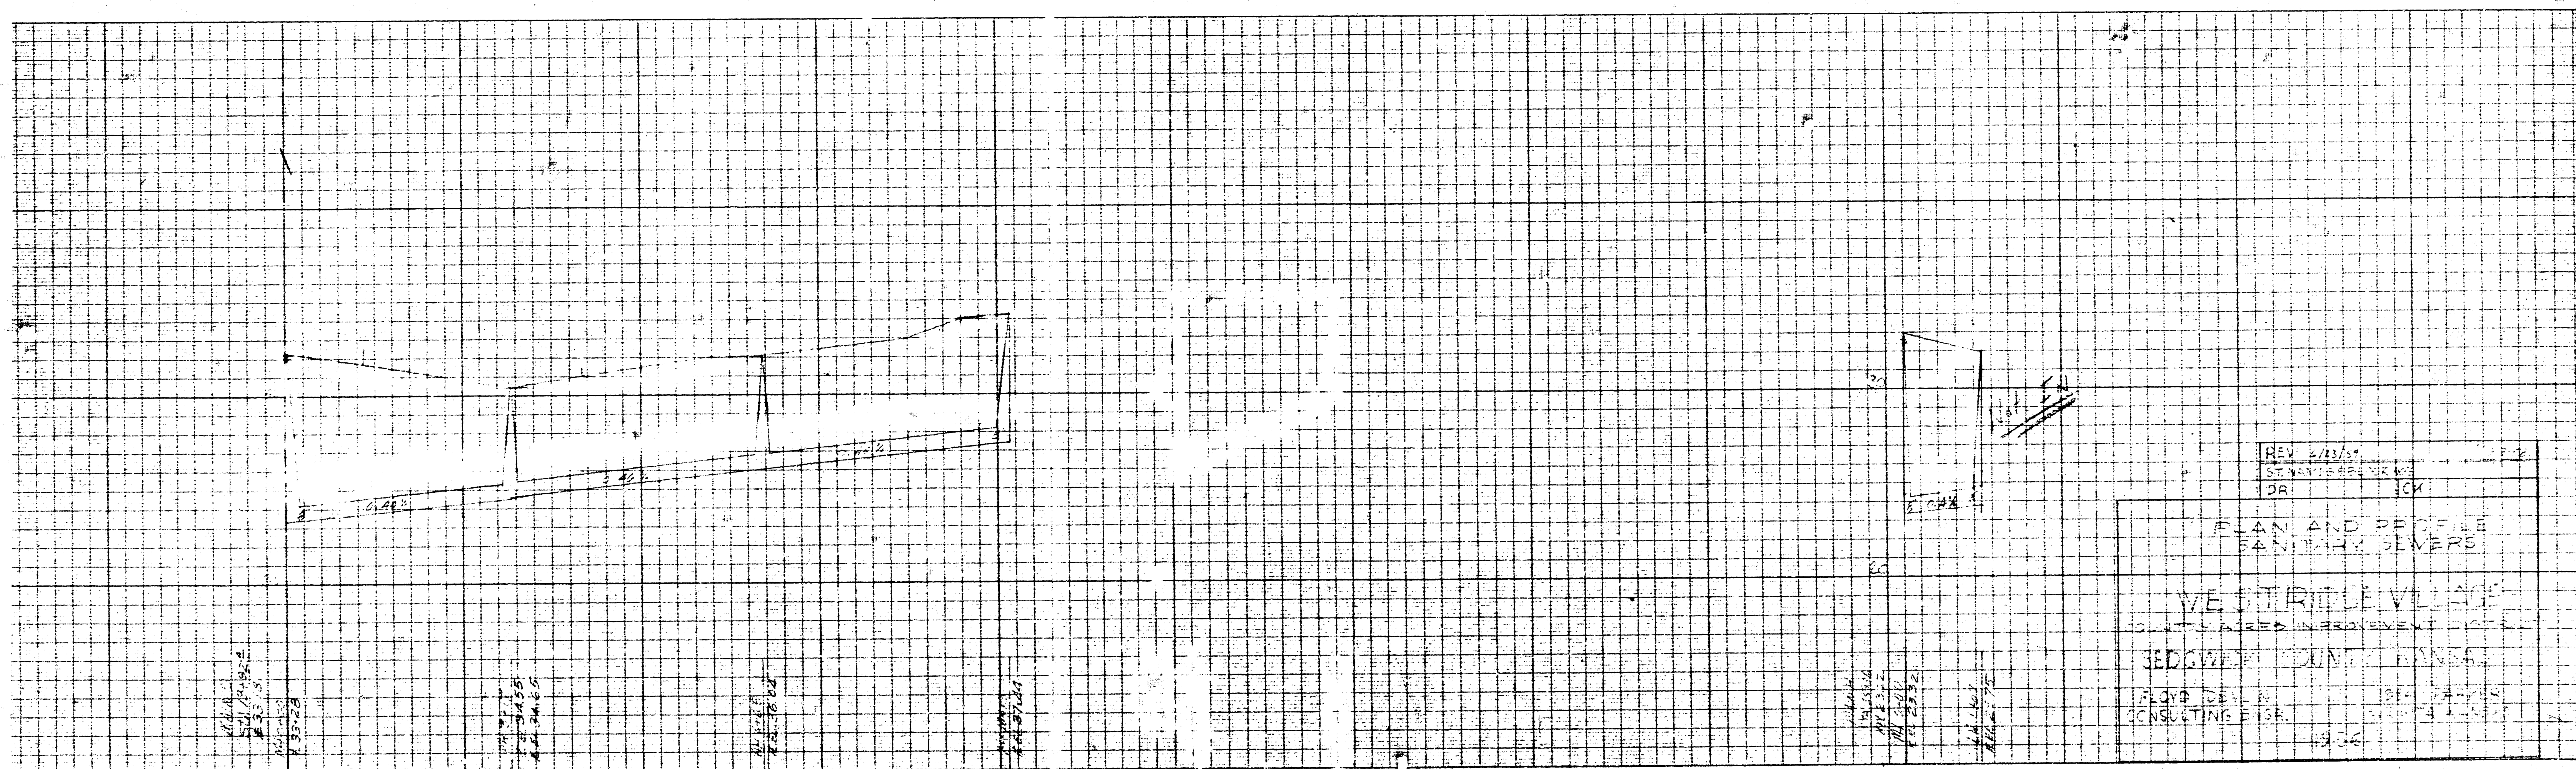

"CLEARPRINT" PROFILE PLAN PLATE A
"CLEARPRINT" PAPER CO.
MADE IN U.S.A.

"CLEARPRINT" PROFILE PLAN PLATE A
"CLEARPRINT" PAPER CO.
MADE IN U.S.A.

SHEET 1 (C) OF 2