

B.M.: 1209' N.E. cor bottom conc step 925 East 19th ST. (ST Louis coke & foundry Co.).

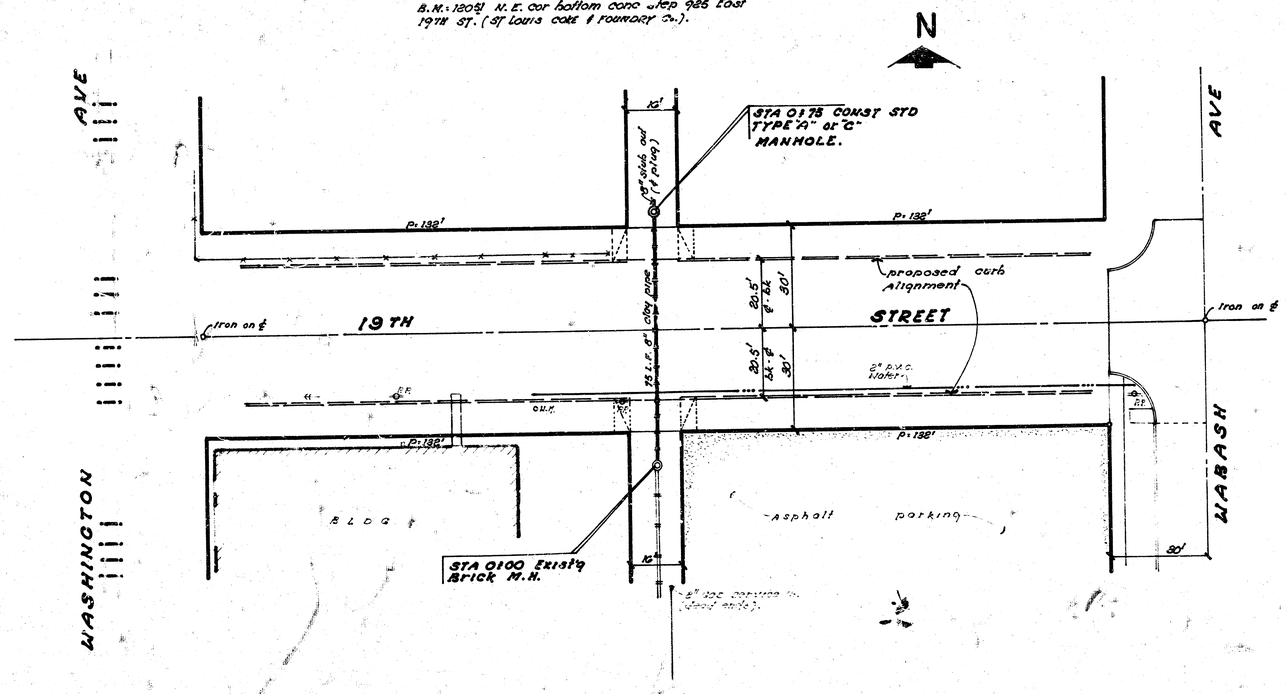

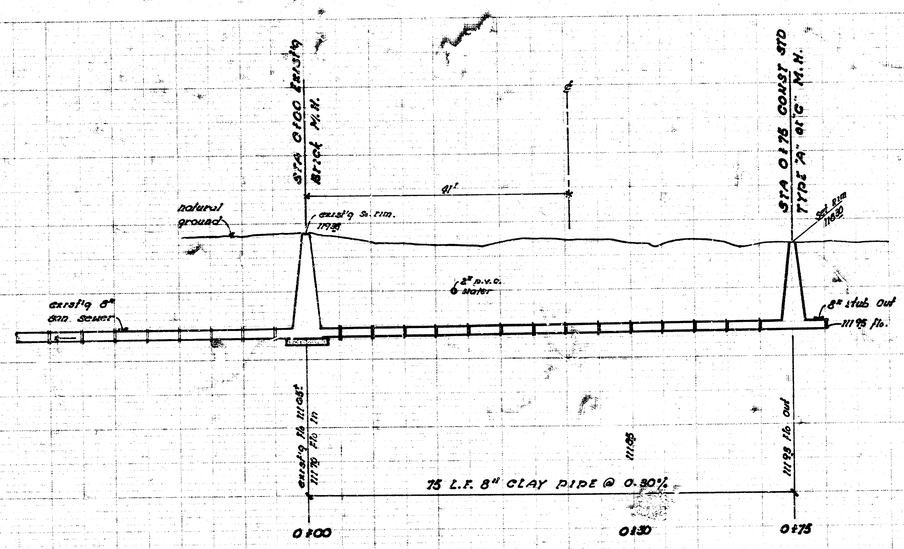

PLAN SCALE 1"=20'
profile 1"=5' Vert
" 1"=10' Horz

SANITARY SEWER EXTENSION ACROSS 19TH STREET, Between Washington and Wabash.

CITY of WICHITA, KANSAS
R. W. LINN CITY ENGINEER
Date: 4-1976 Proj No. W.M.R.&S.S.3430

1/1

PLATE 1 PLAN, PROFILE & DETAILS

14 9 5 15