



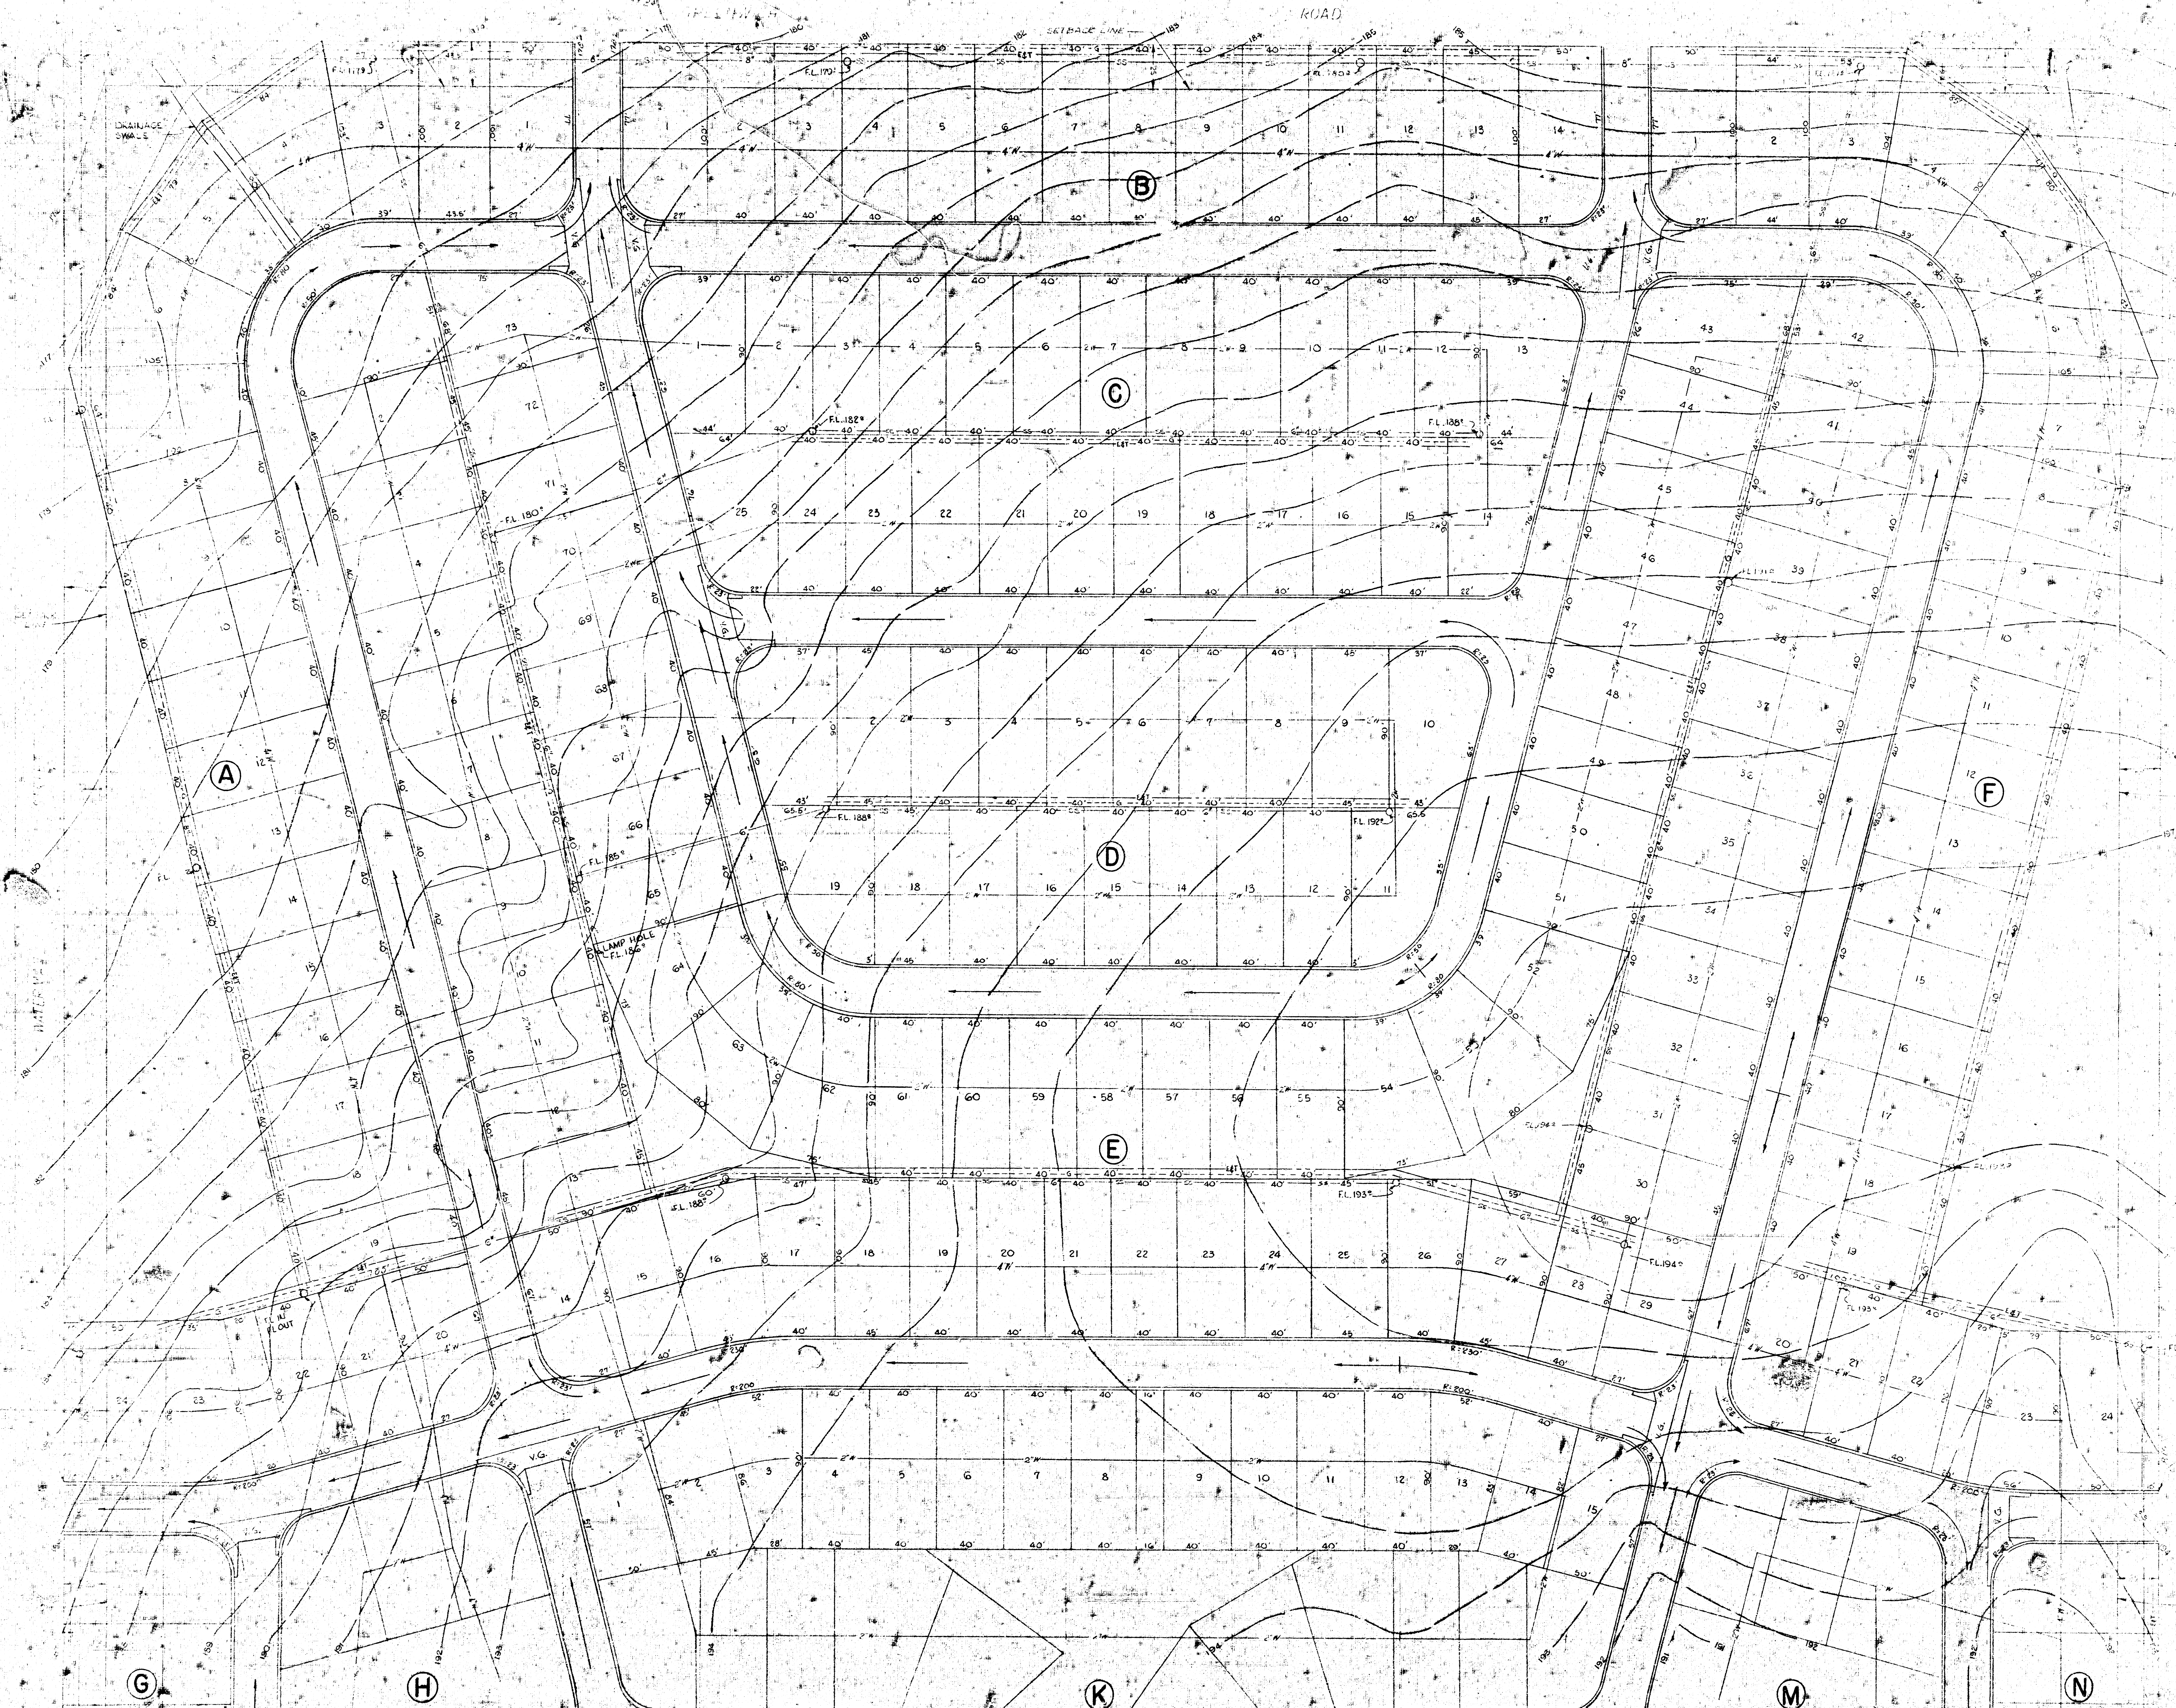

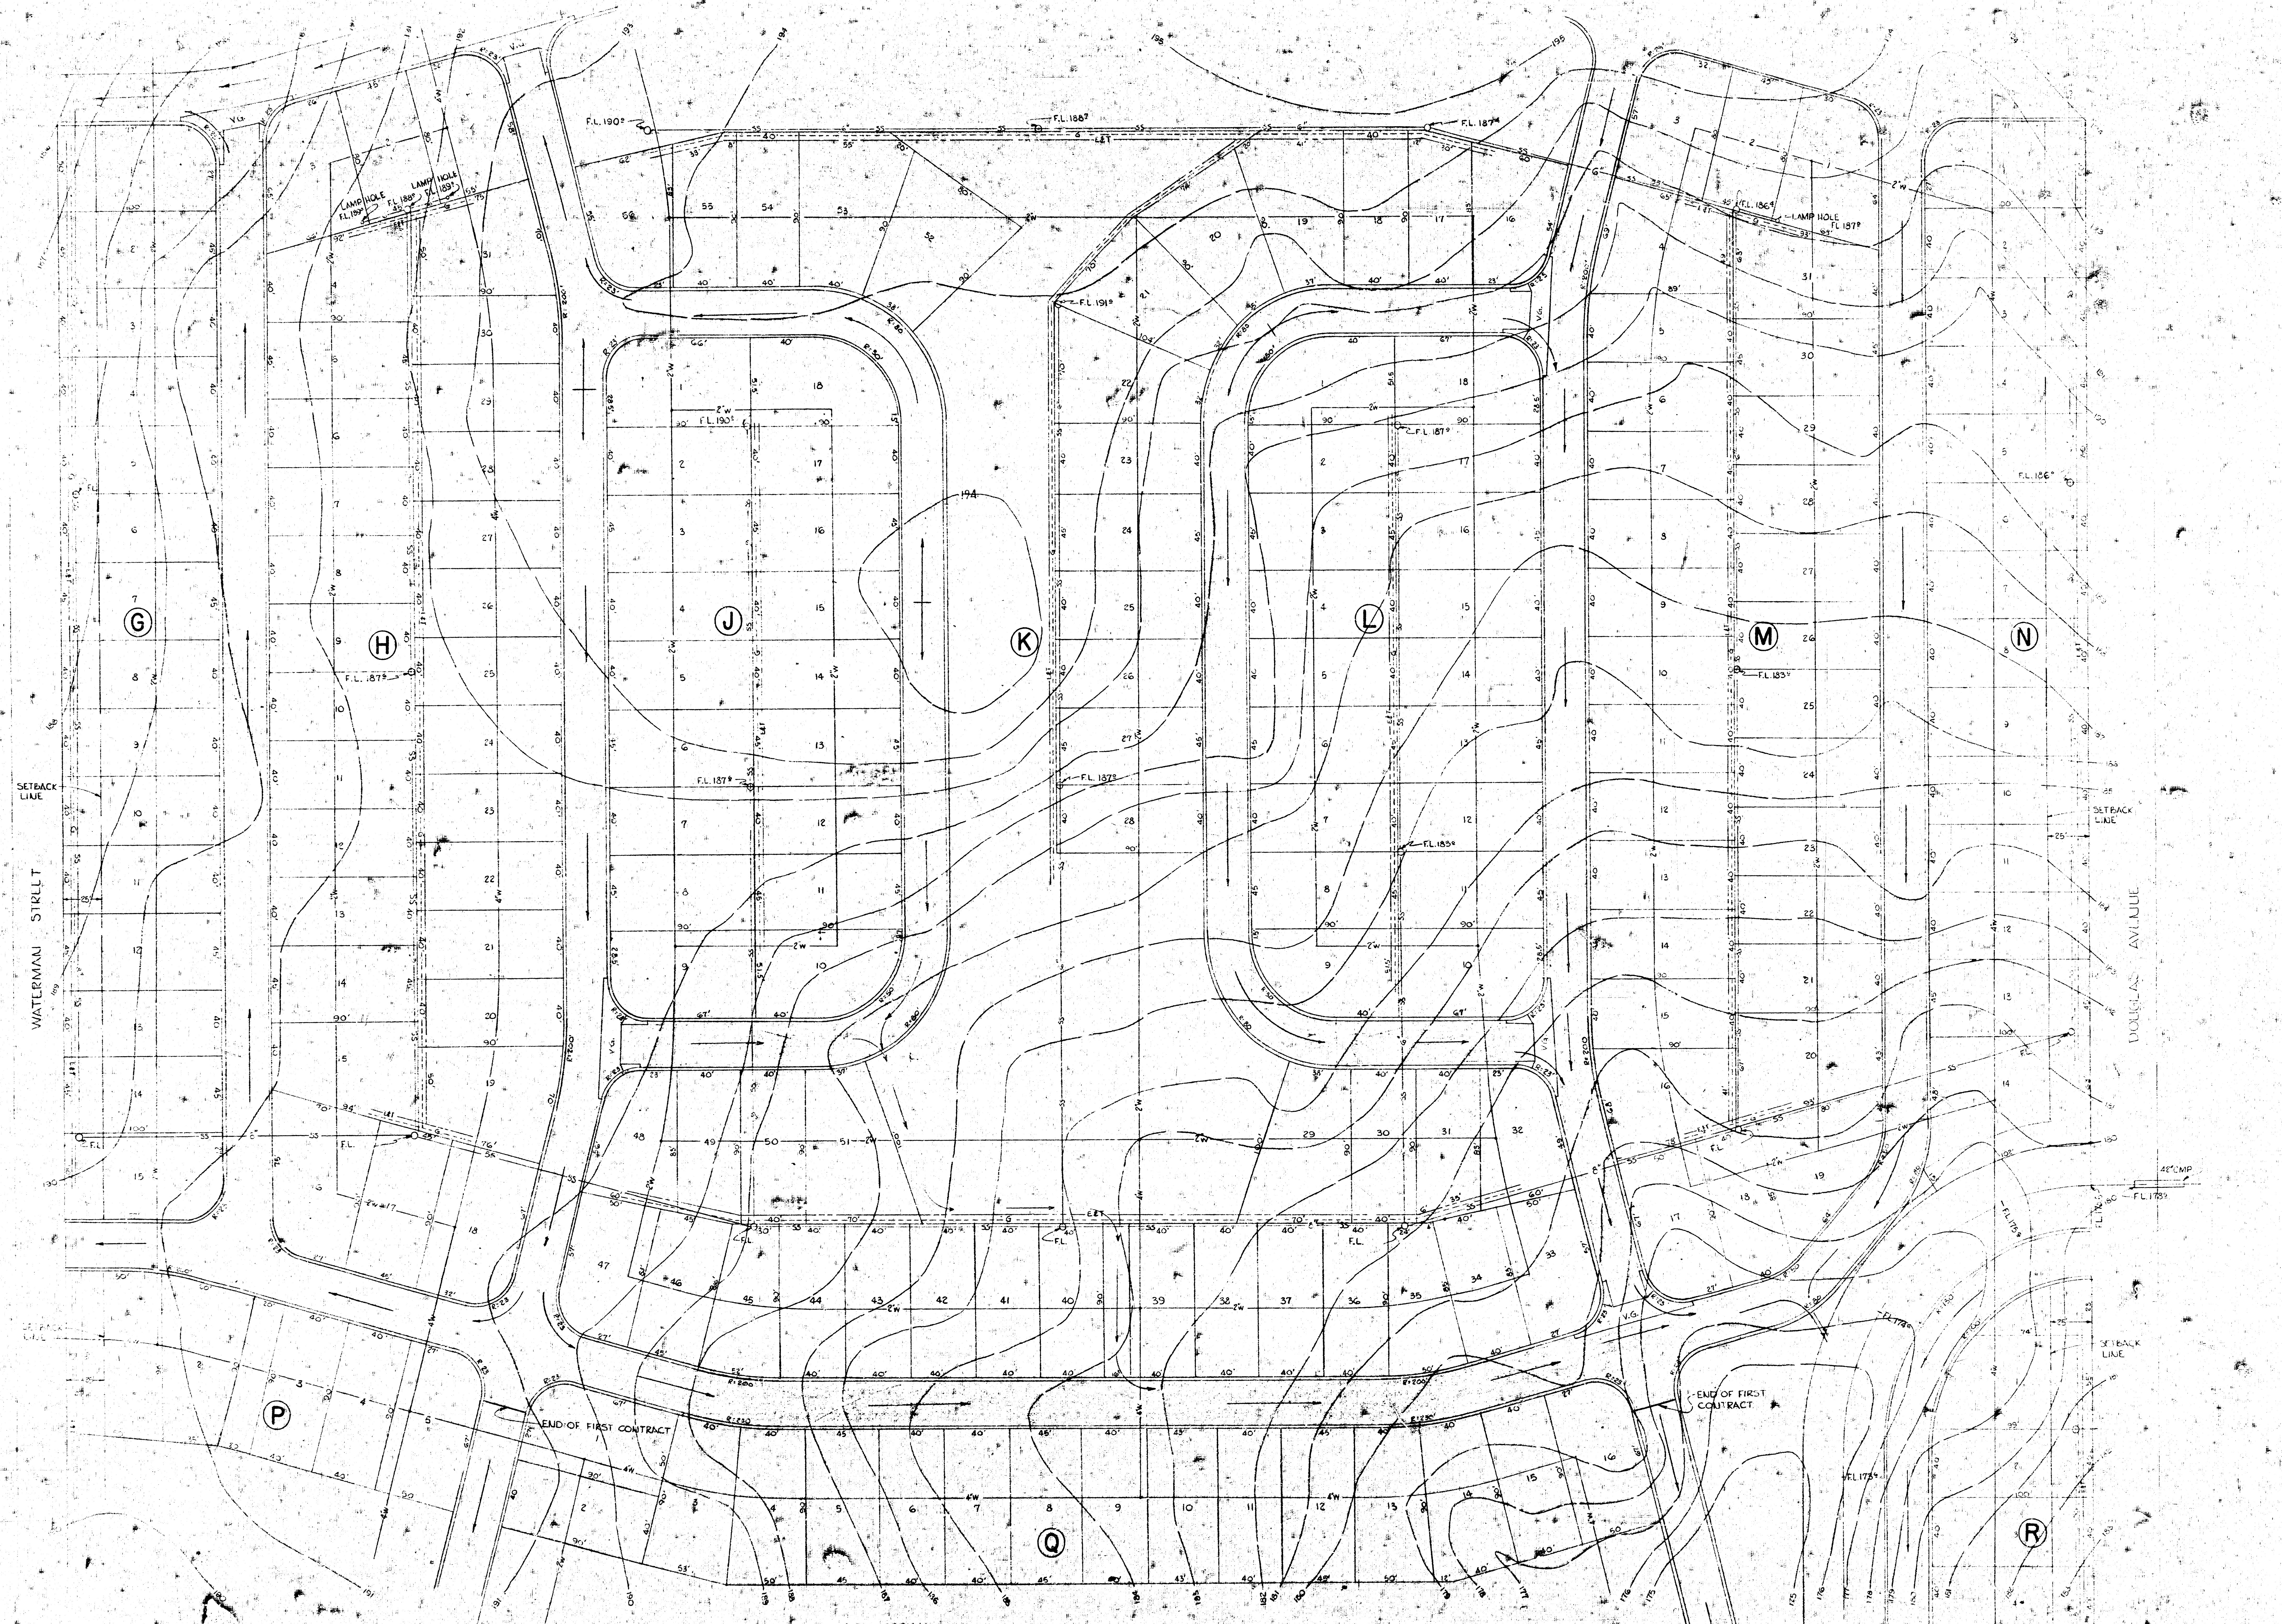

SETBACK LINE

WATERMAN SILL

DOUGLAS AVENUE

SETBACK LINE


40' CMP

SETBACK LINE

END OF FIRST CONTRACT

END OF FIRST CONTRACT

CHANNEL SECTION

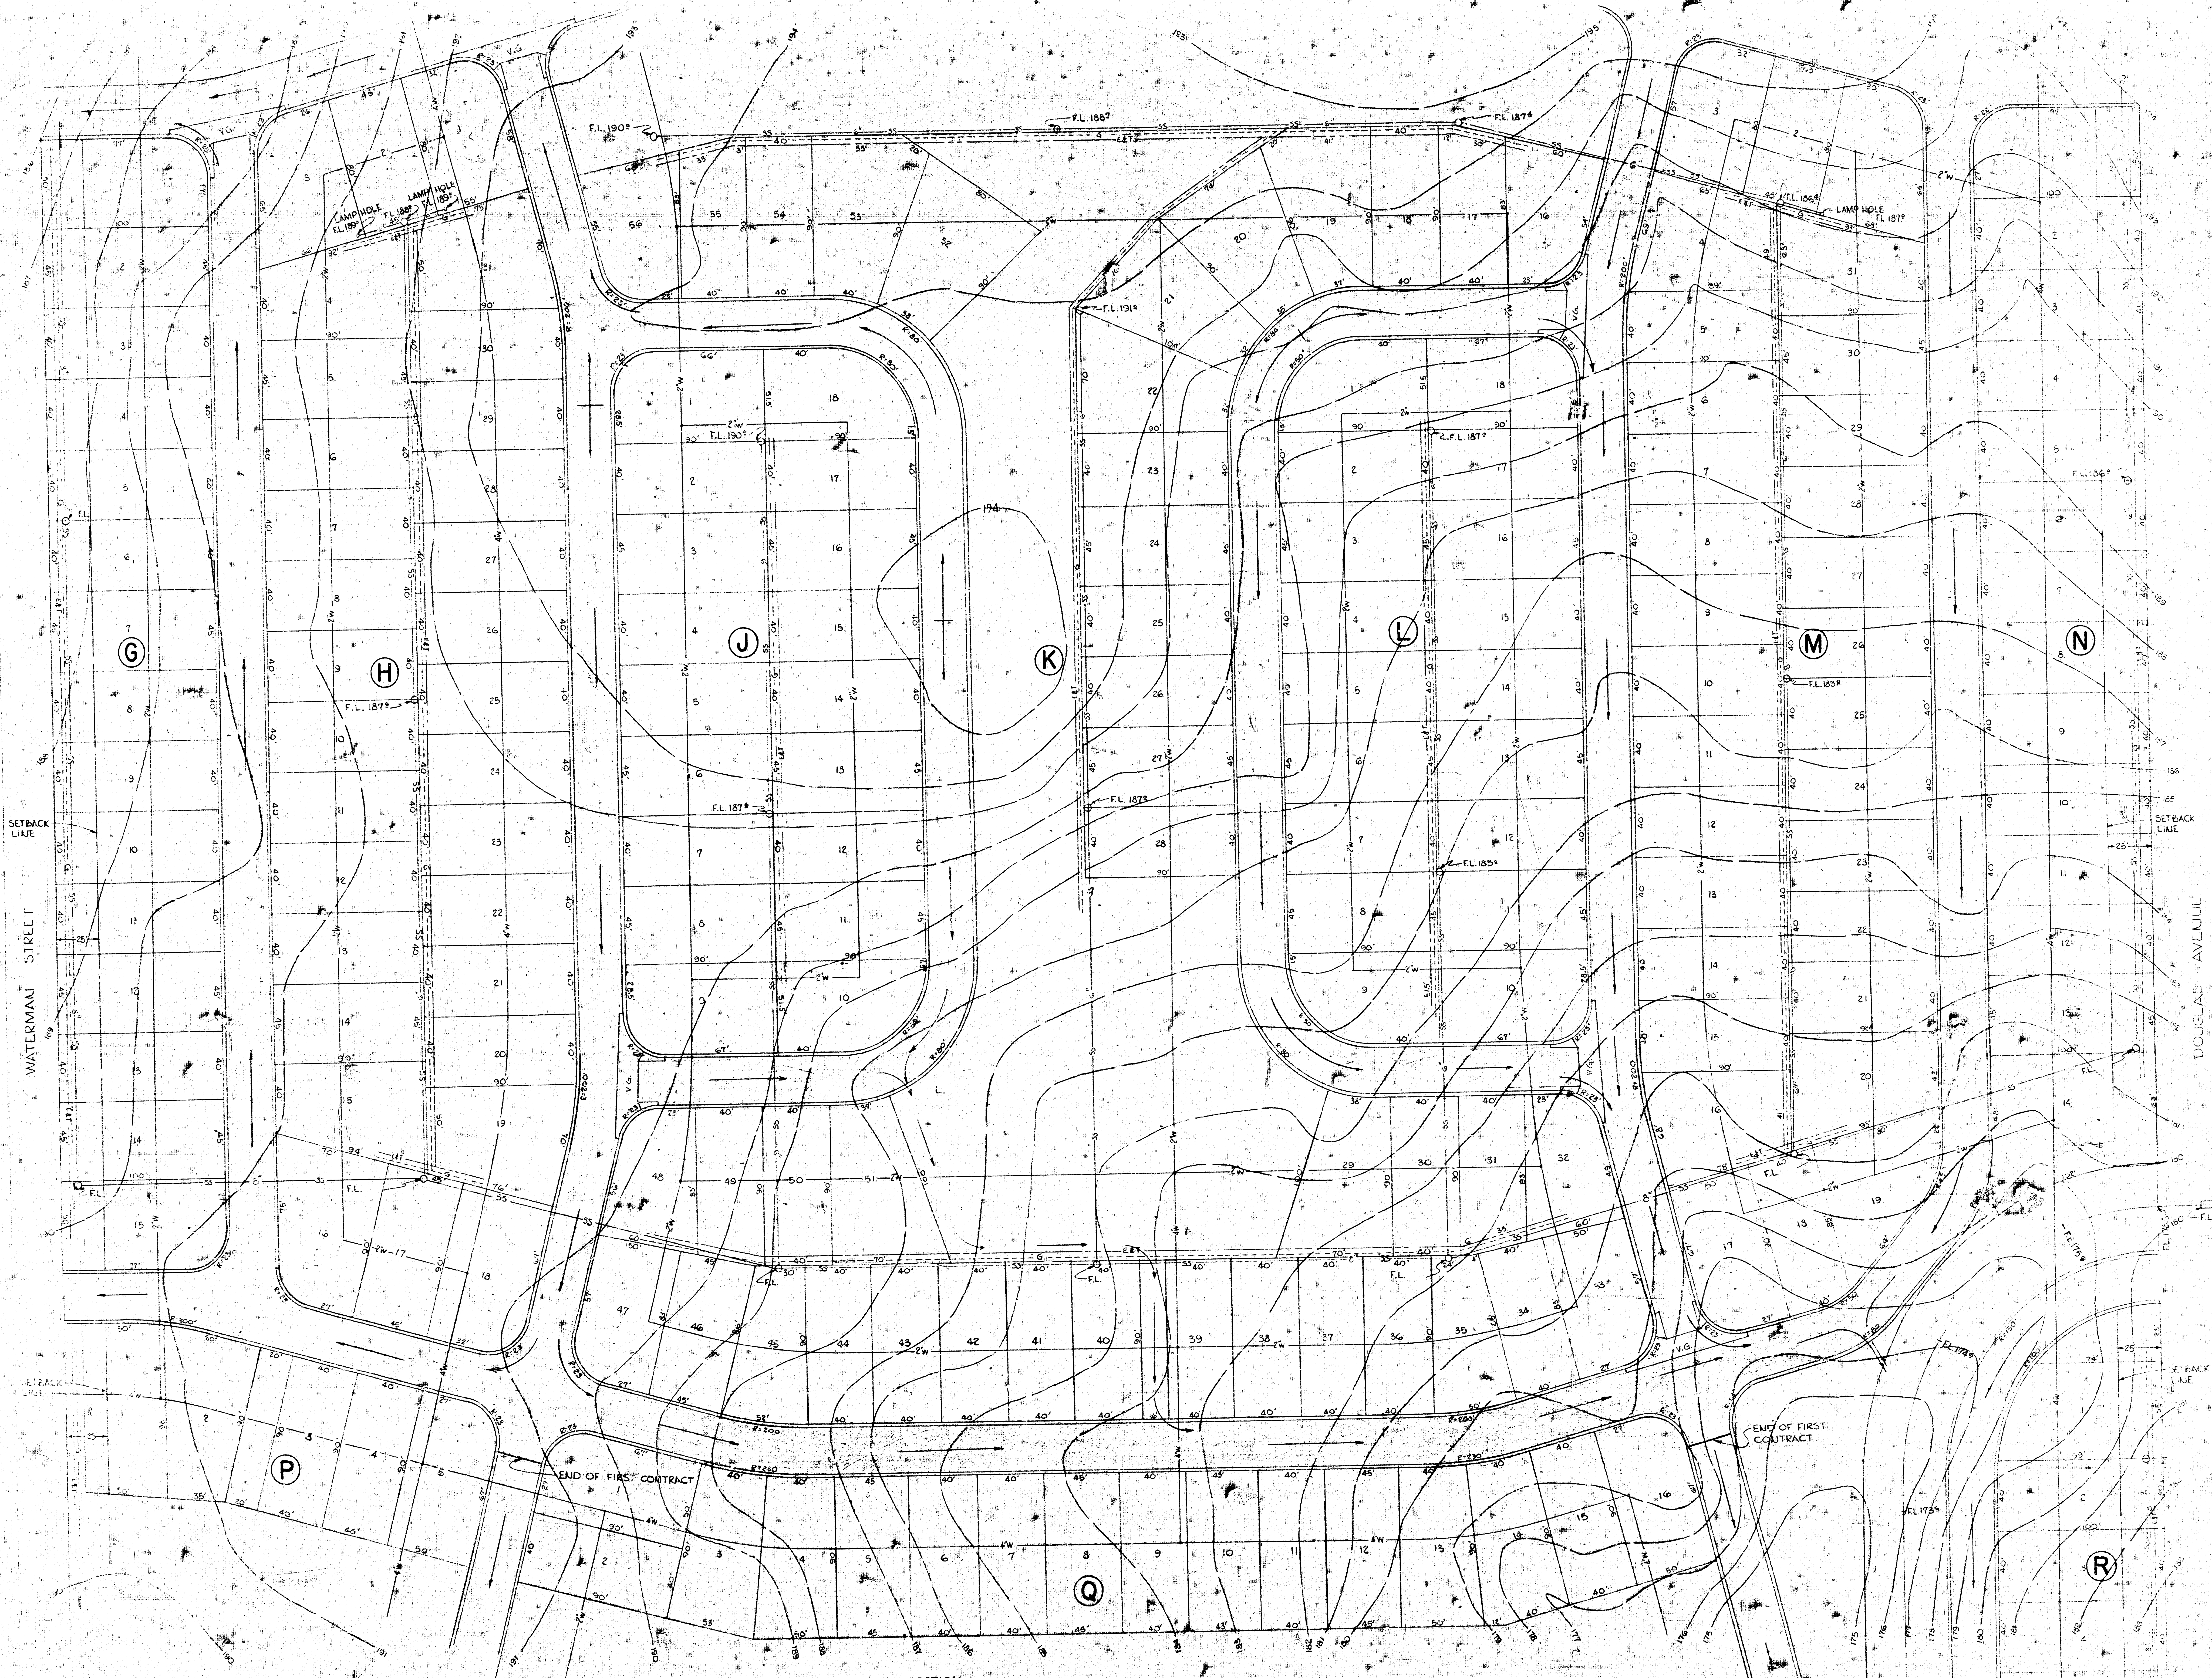

CHANNEL SECTION
SCALE 1"=10'

PARK VILLAGE

